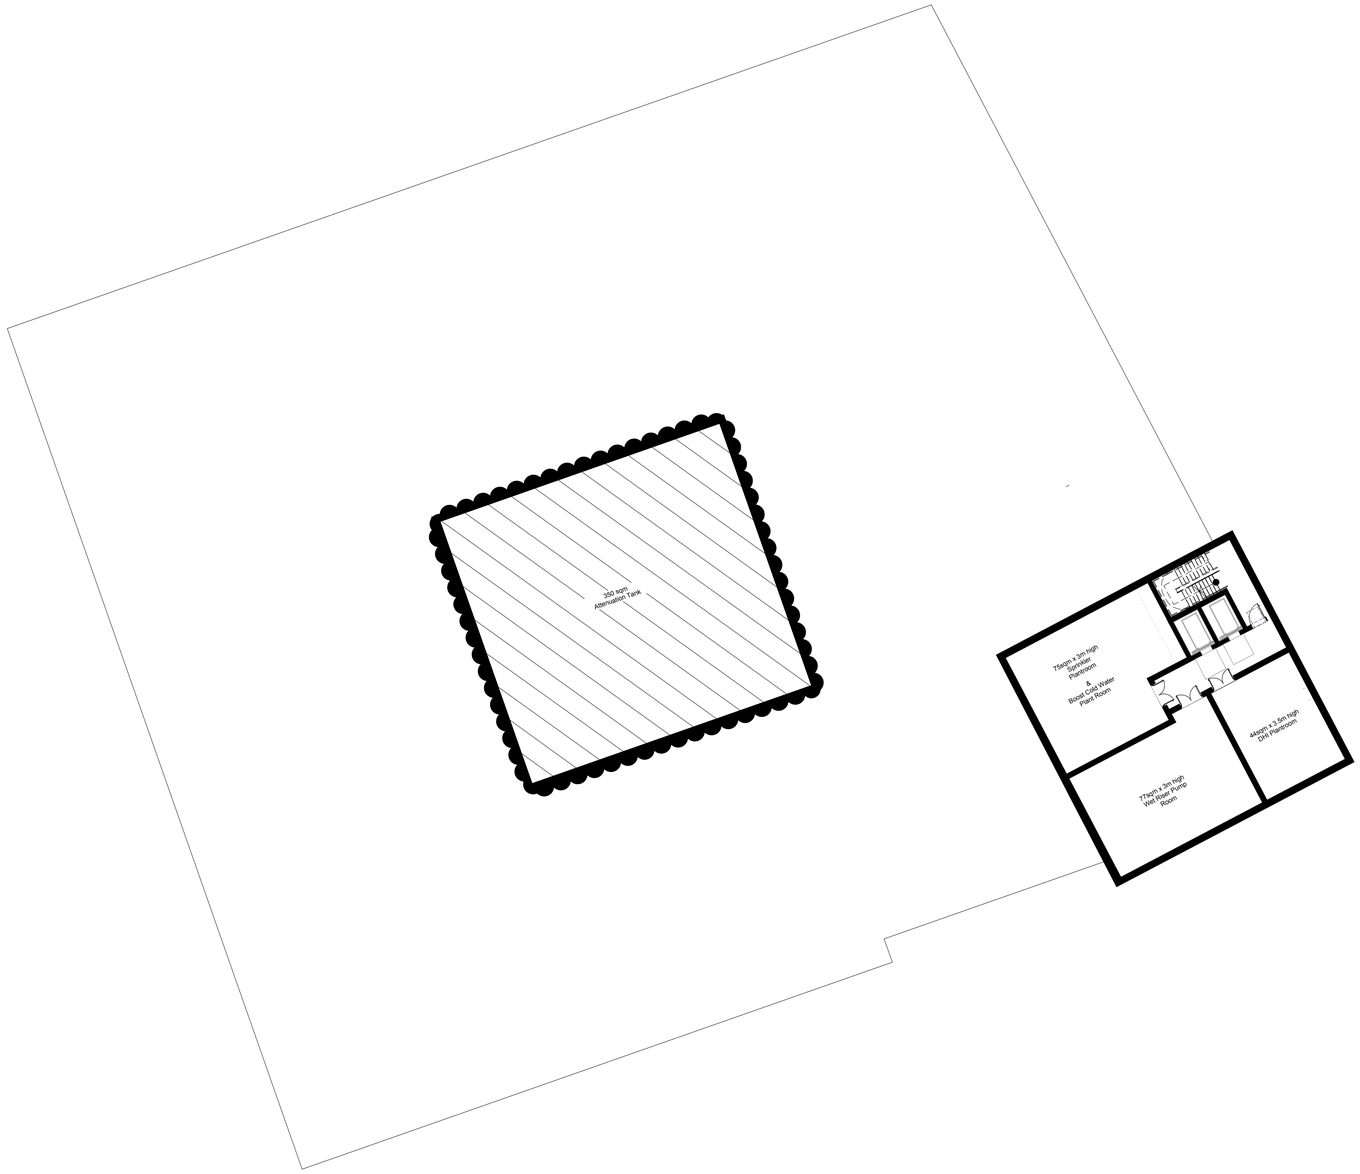


0 5 10M

N

AYLESBURY REGENERATION

Notting Hill Housing Group | London Borough of Southwark

Notes:
Do not scale from drawings unless by agreement with Hawkins\Brown. Use figured dimensions only. Check all dimensions on site prior to commencing the works. Drawing to be read in conjunction with other relevant consultant information.

This drawing is the copyright of Hawkins\Brown LLP and must not be copied or reproduced in part, or in whole, without the express permission of Hawkins\Brown LLP. Drawing to be read in conjunction with outline specification.

Legend


Rev	Date	Drawn	Description
A	21/01/15	OON	Revised layout for planning addendum


Lower Ground Floor — drawing title
NNH-AES-S04-100 — drawing number
A — revision
Notting Hill Housing Aylesbury Regeneration — client / project
1:200 — scale @ A1
1436
OON — originated by
FOR PLANNING — status

Hawkins\Brown
159 St John Street
London, EC1V 4QJ
020 7336B030
www.hawkinsbrown.com




1:50 tower elevation

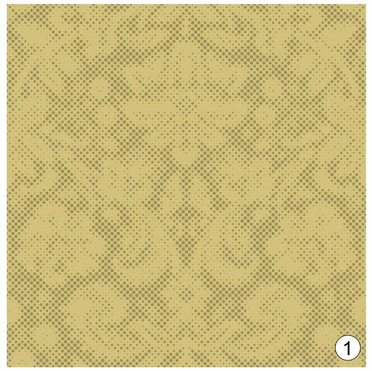

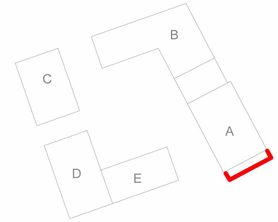

1. Gold coloured metal with ornamented perforations
2. Sawtooth brickwork panels
3. Dark grey semi-glazed clinker black brick columns
4. Cast concrete panels with 'mandala' pattern to be confirmed

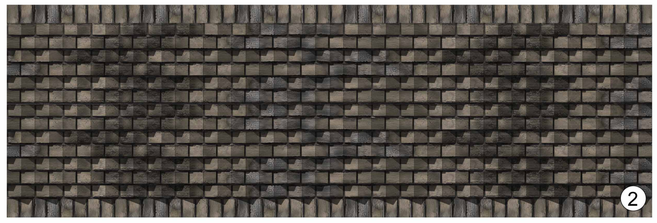







Close-up of the tower elevation

0 2 4M

AYLESBURY REGENERATION

Notting Hill Housing Group | London Borough of Southwark

Notes:
Do not scale from drawings unless by agreement with Hawkins\Brown. Use figured dimensions only. Check all dimensions on site prior to commencing the works. Drawing to be read in conjunction with other relevant consultant information.


This drawing is the copyright of Hawkins\Brown LLP and must not be copied or reproduced in part, or in whole, without the express permission of Hawkins\Brown LLP. Drawing to be read in conjunction with outline specification.

Legend

Rev	Date	Drawn	Description
A	21/01/15	OON	Revised layout for planning addendum

Detail Elevational Study 4A — drawing title
NNH-AES-S04-150 — drawing number
A — revision
Notting Hill Housing Aylesbury Regeneration — client / project
1:50 — scale @ A1
1436
OON — originated by
FOR PLANNING — status

Hawkins\Brown
159 St John Street
London, EC1V 4QJ
020 73368030
www.hawkinsbrown.com

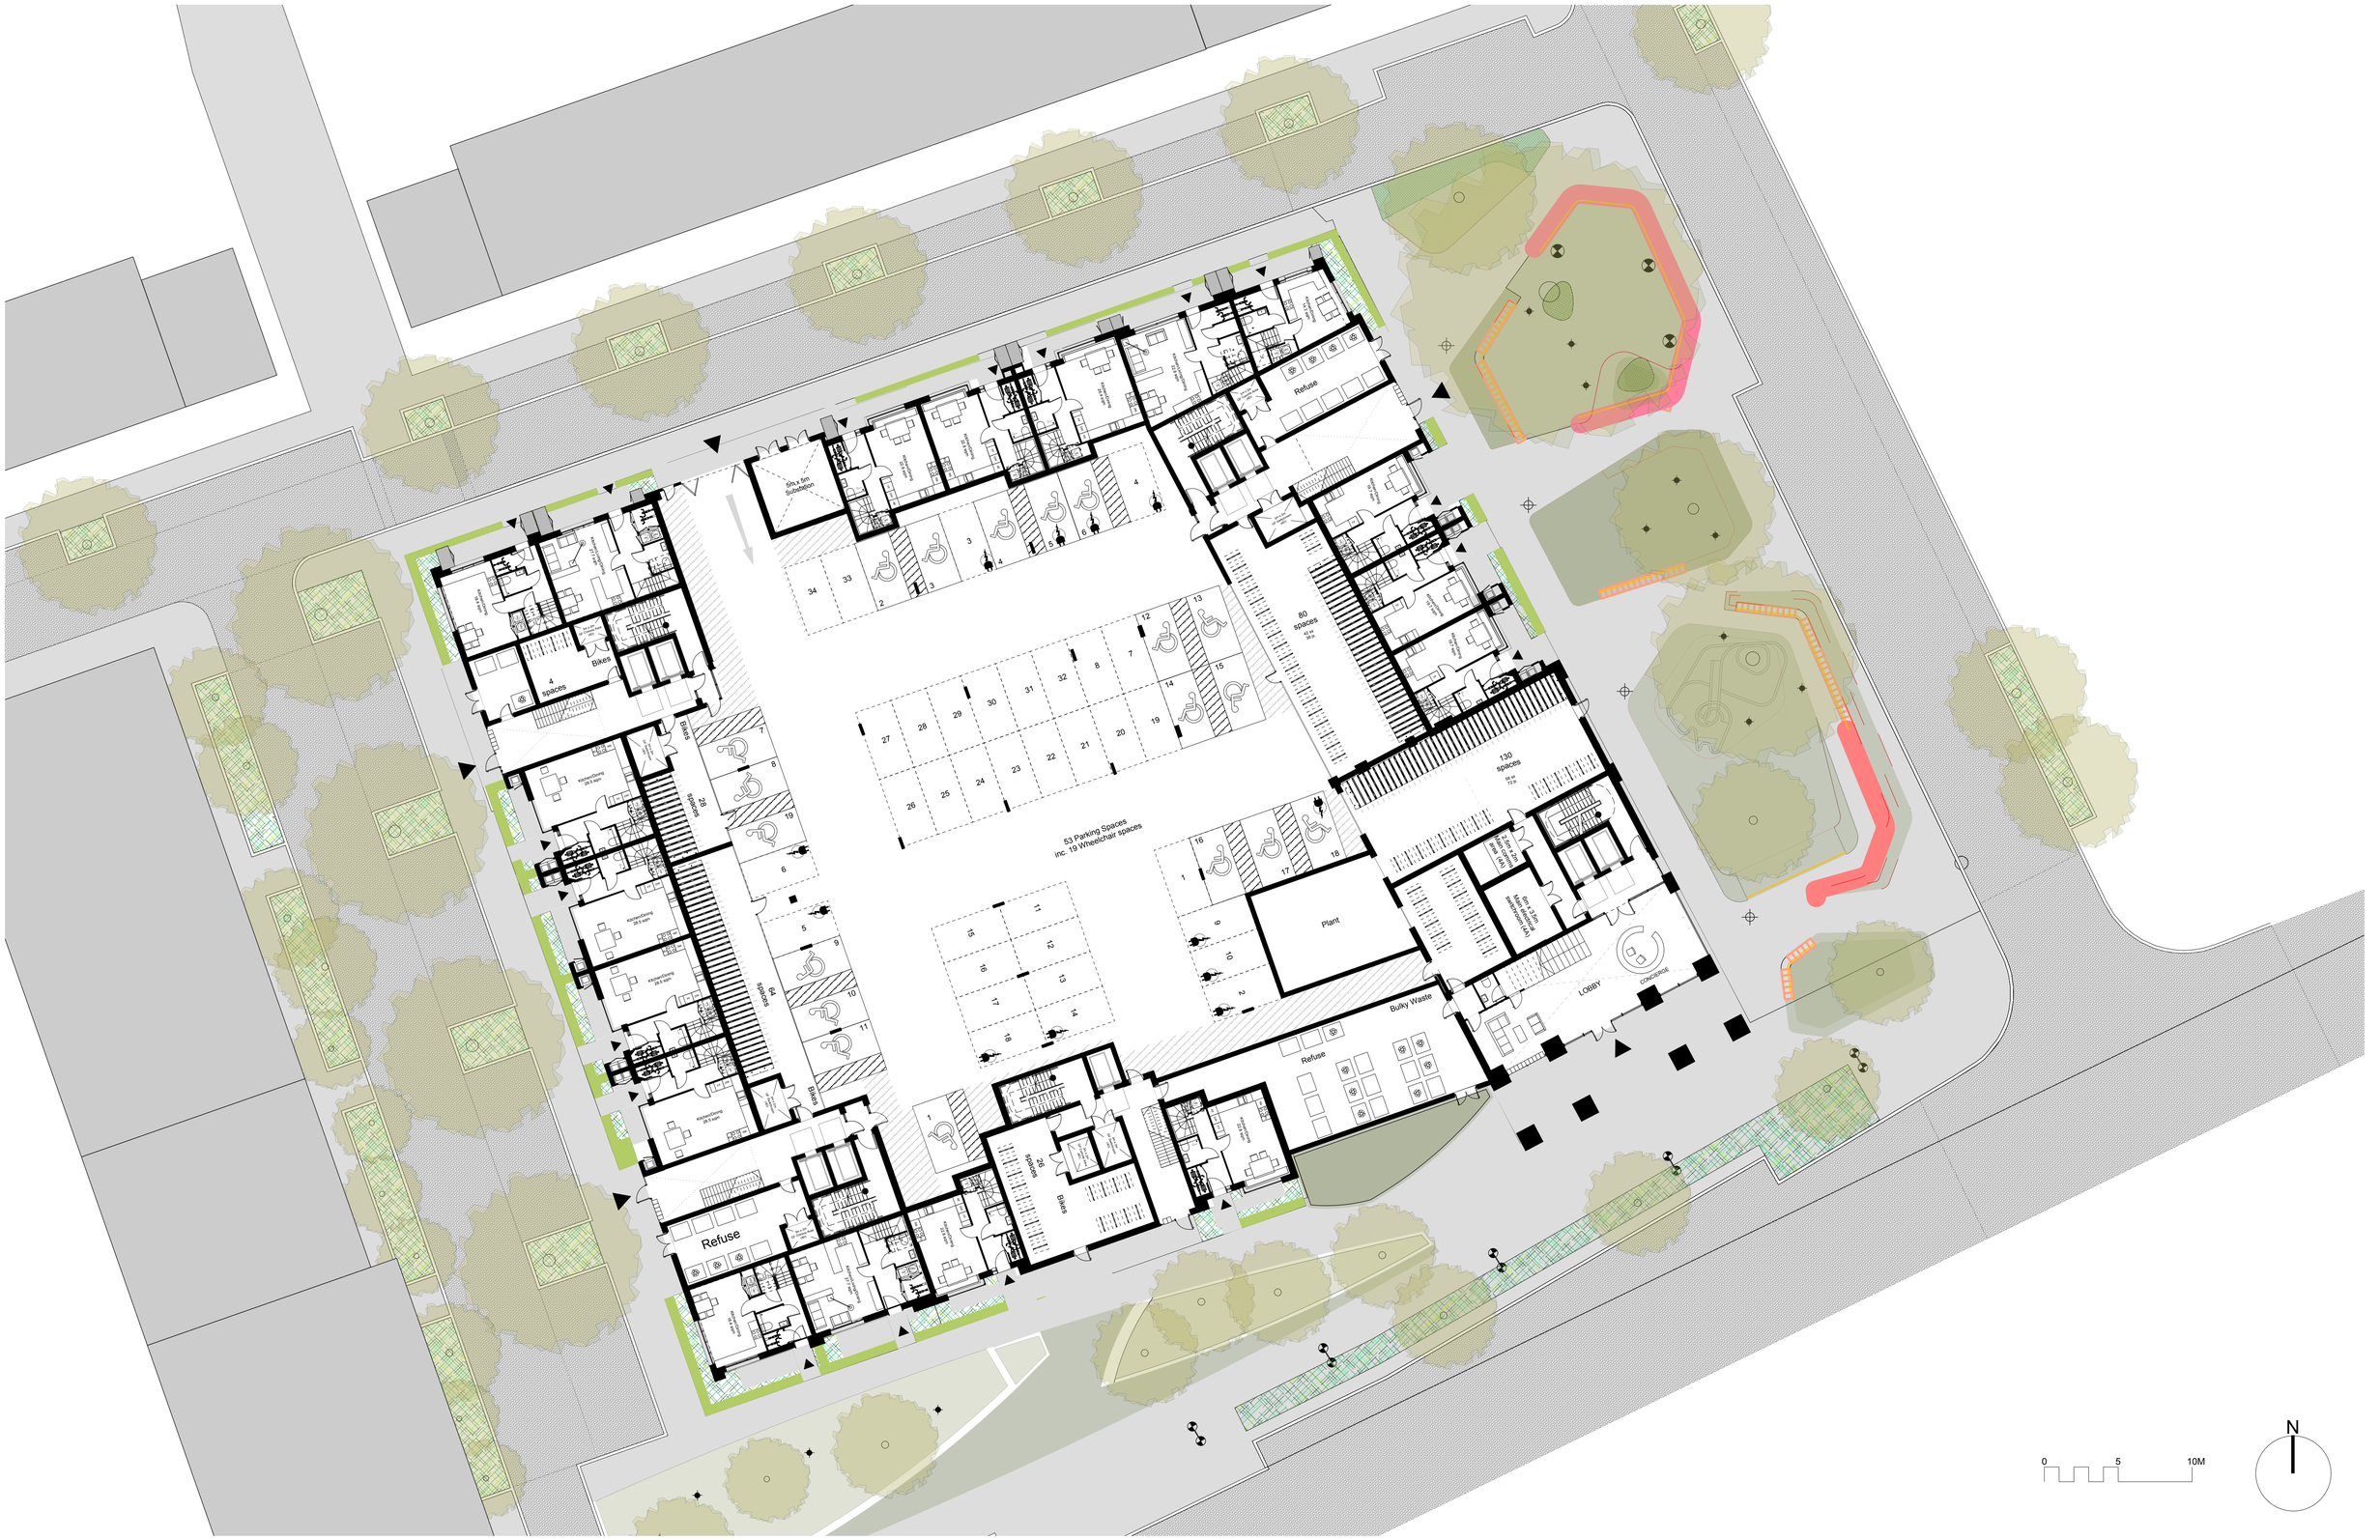

AYLESBURY REGENERATION

Notting Hill Housing Group | London Borough of Southwark

Notes:
Do not scale from drawings unless by agreement with Hawkins\Brown. Use figured dimensions only. Check all dimensions on site prior to commencing the works. Drawing to be read in conjunction with other relevant consultant information.

This drawing is the copyright of Hawkins\Brown LLP and must not be copied or reproduced in part, or in whole, without the express permission of Hawkins\Brown LLP. Drawing to be read in conjunction with outline specification.

Legend

Rev	Date	Drawn	Description
A	21/01/15	OON	Revised layout for planning addendum

Ground Floor — drawing title
NNH-AES-S04-101 — drawing number
A — revision

Notting Hill Housing Aylesbury Regeneration — client / project
1:200 — scale @ A1
1436
OON — originated by

FOR PLANNING — status

Hawkins\Brown
159 St John Street
London, EC1V 4QJ
020 73368030
www.hawkinsbrown.com



AYLESBURY REGENERATION

Notting Hill Housing Group | London Borough of Southwark

Notes:
Do not scale from drawings unless by agreement with Hawkins\Brown. Use figured dimensions only. Check all dimensions on site prior to commencing the works. Drawing to be read in conjunction with other relevant consultant information.

This drawing is the copyright of Hawkins\Brown LLP and must not be copied or reproduced in part, or in whole, without the express permission of Hawkins\Brown LLP. Drawing to be read in conjunction with outline specification.

Legend

Rev	Date	Drawn	Description
A	21/01/15	OON	Revised layout for planning addendum

First Floor — drawing title

NNH-AES-S04-102 — drawing number

A — revision

Notting Hill Housing Aylesbury Regeneration — client / project


1:200 — scale @ A1

1436

OON — originated by

FOR PLANNING — status

Hawkins\Brown
159 St John Street
London, EC1V 4QJ
020 73368030
www.hawkinsbrown.com

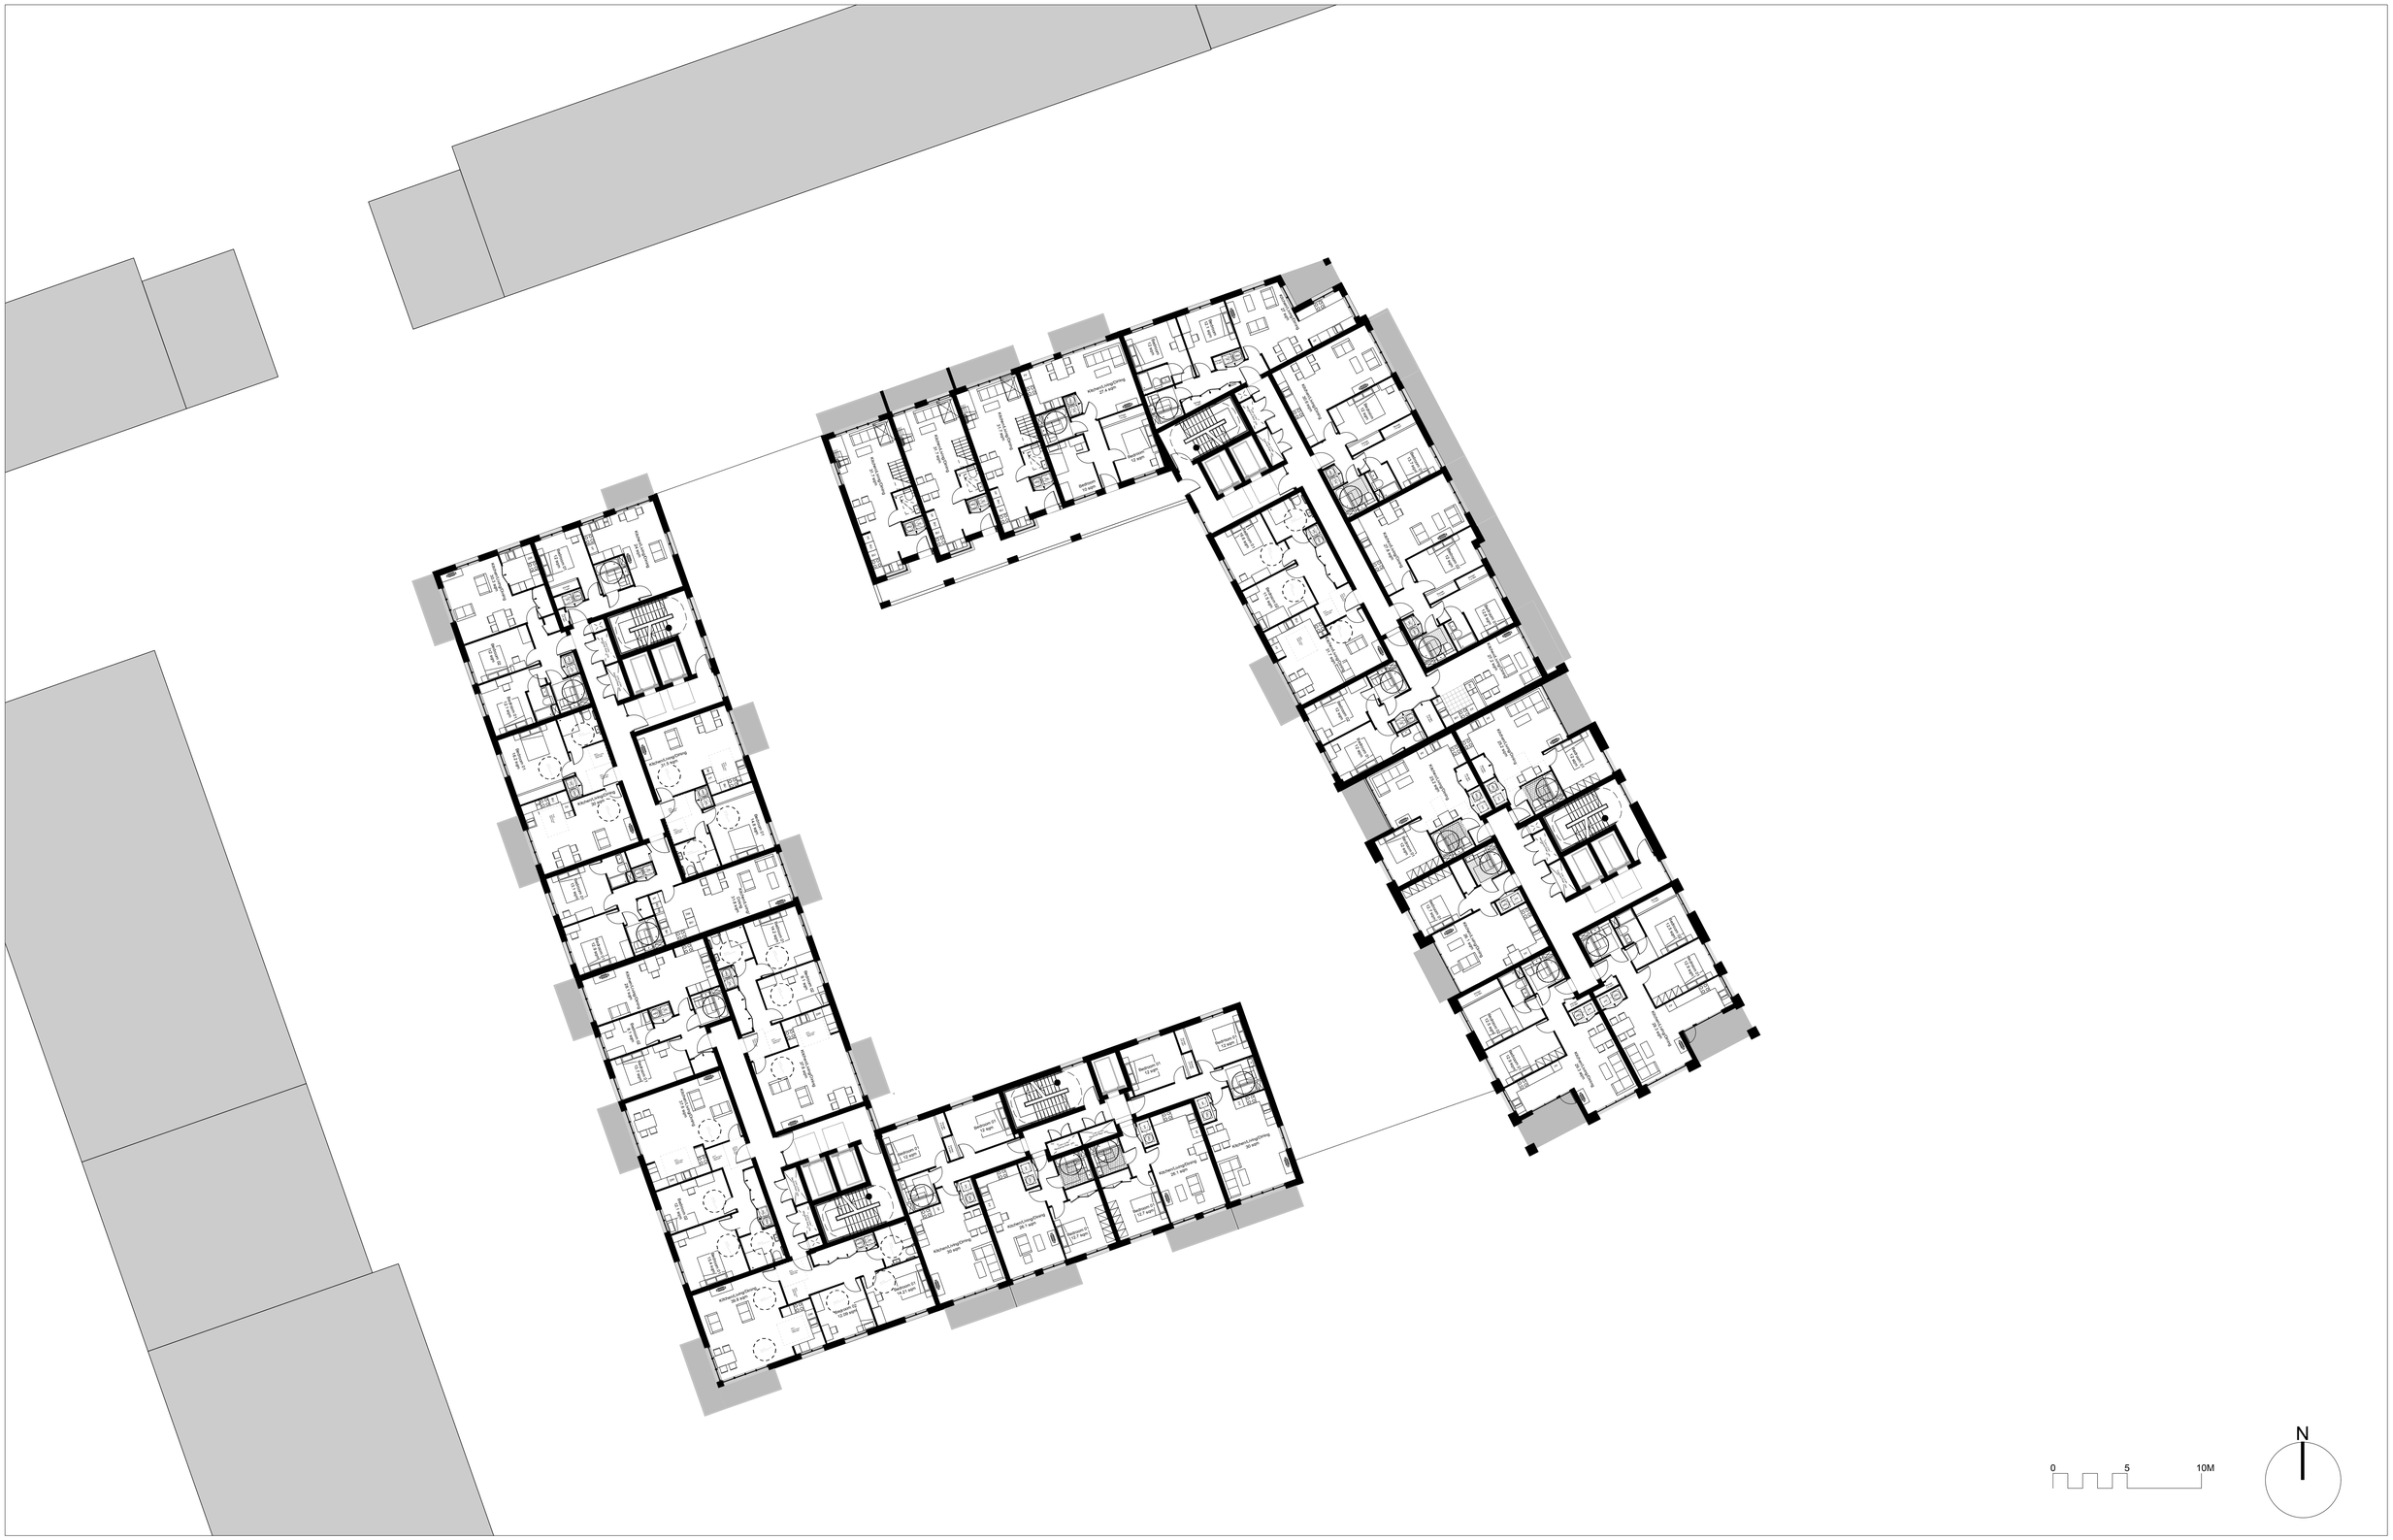

AYLESBURY REGENERATION

Notting Hill Housing Group | London Borough of Southwark

Notes:
Do not scale from drawings unless by agreement with Hawkins\Brown. Use figured dimensions only. Check all dimensions on site prior to commencing the works. Drawing to be read in conjunction with other relevant consultant information.

This drawing is the copyright of Hawkins\Brown LLP and must not be copied or reproduced in part, or in whole, without the express permission of Hawkins\Brown LLP. Drawing to be read in conjunction with outline specification.

Legend


Rev	Date	Drawn	Description
A	21/01/15	OON	Revised layout for planning addendum

Second Floor — drawing title
NNH-AES-S04-103 — drawing number
A — revision

Notting Hill Housing Aylesbury Regeneration — client / project
1:200 — scale @ A1
1436
OON — originated by

FOR PLANNING — status

Hawkins\Brown
159 St John Street
London, EC1V 4QJ
020 73368030
www.hawkinsbrown.com

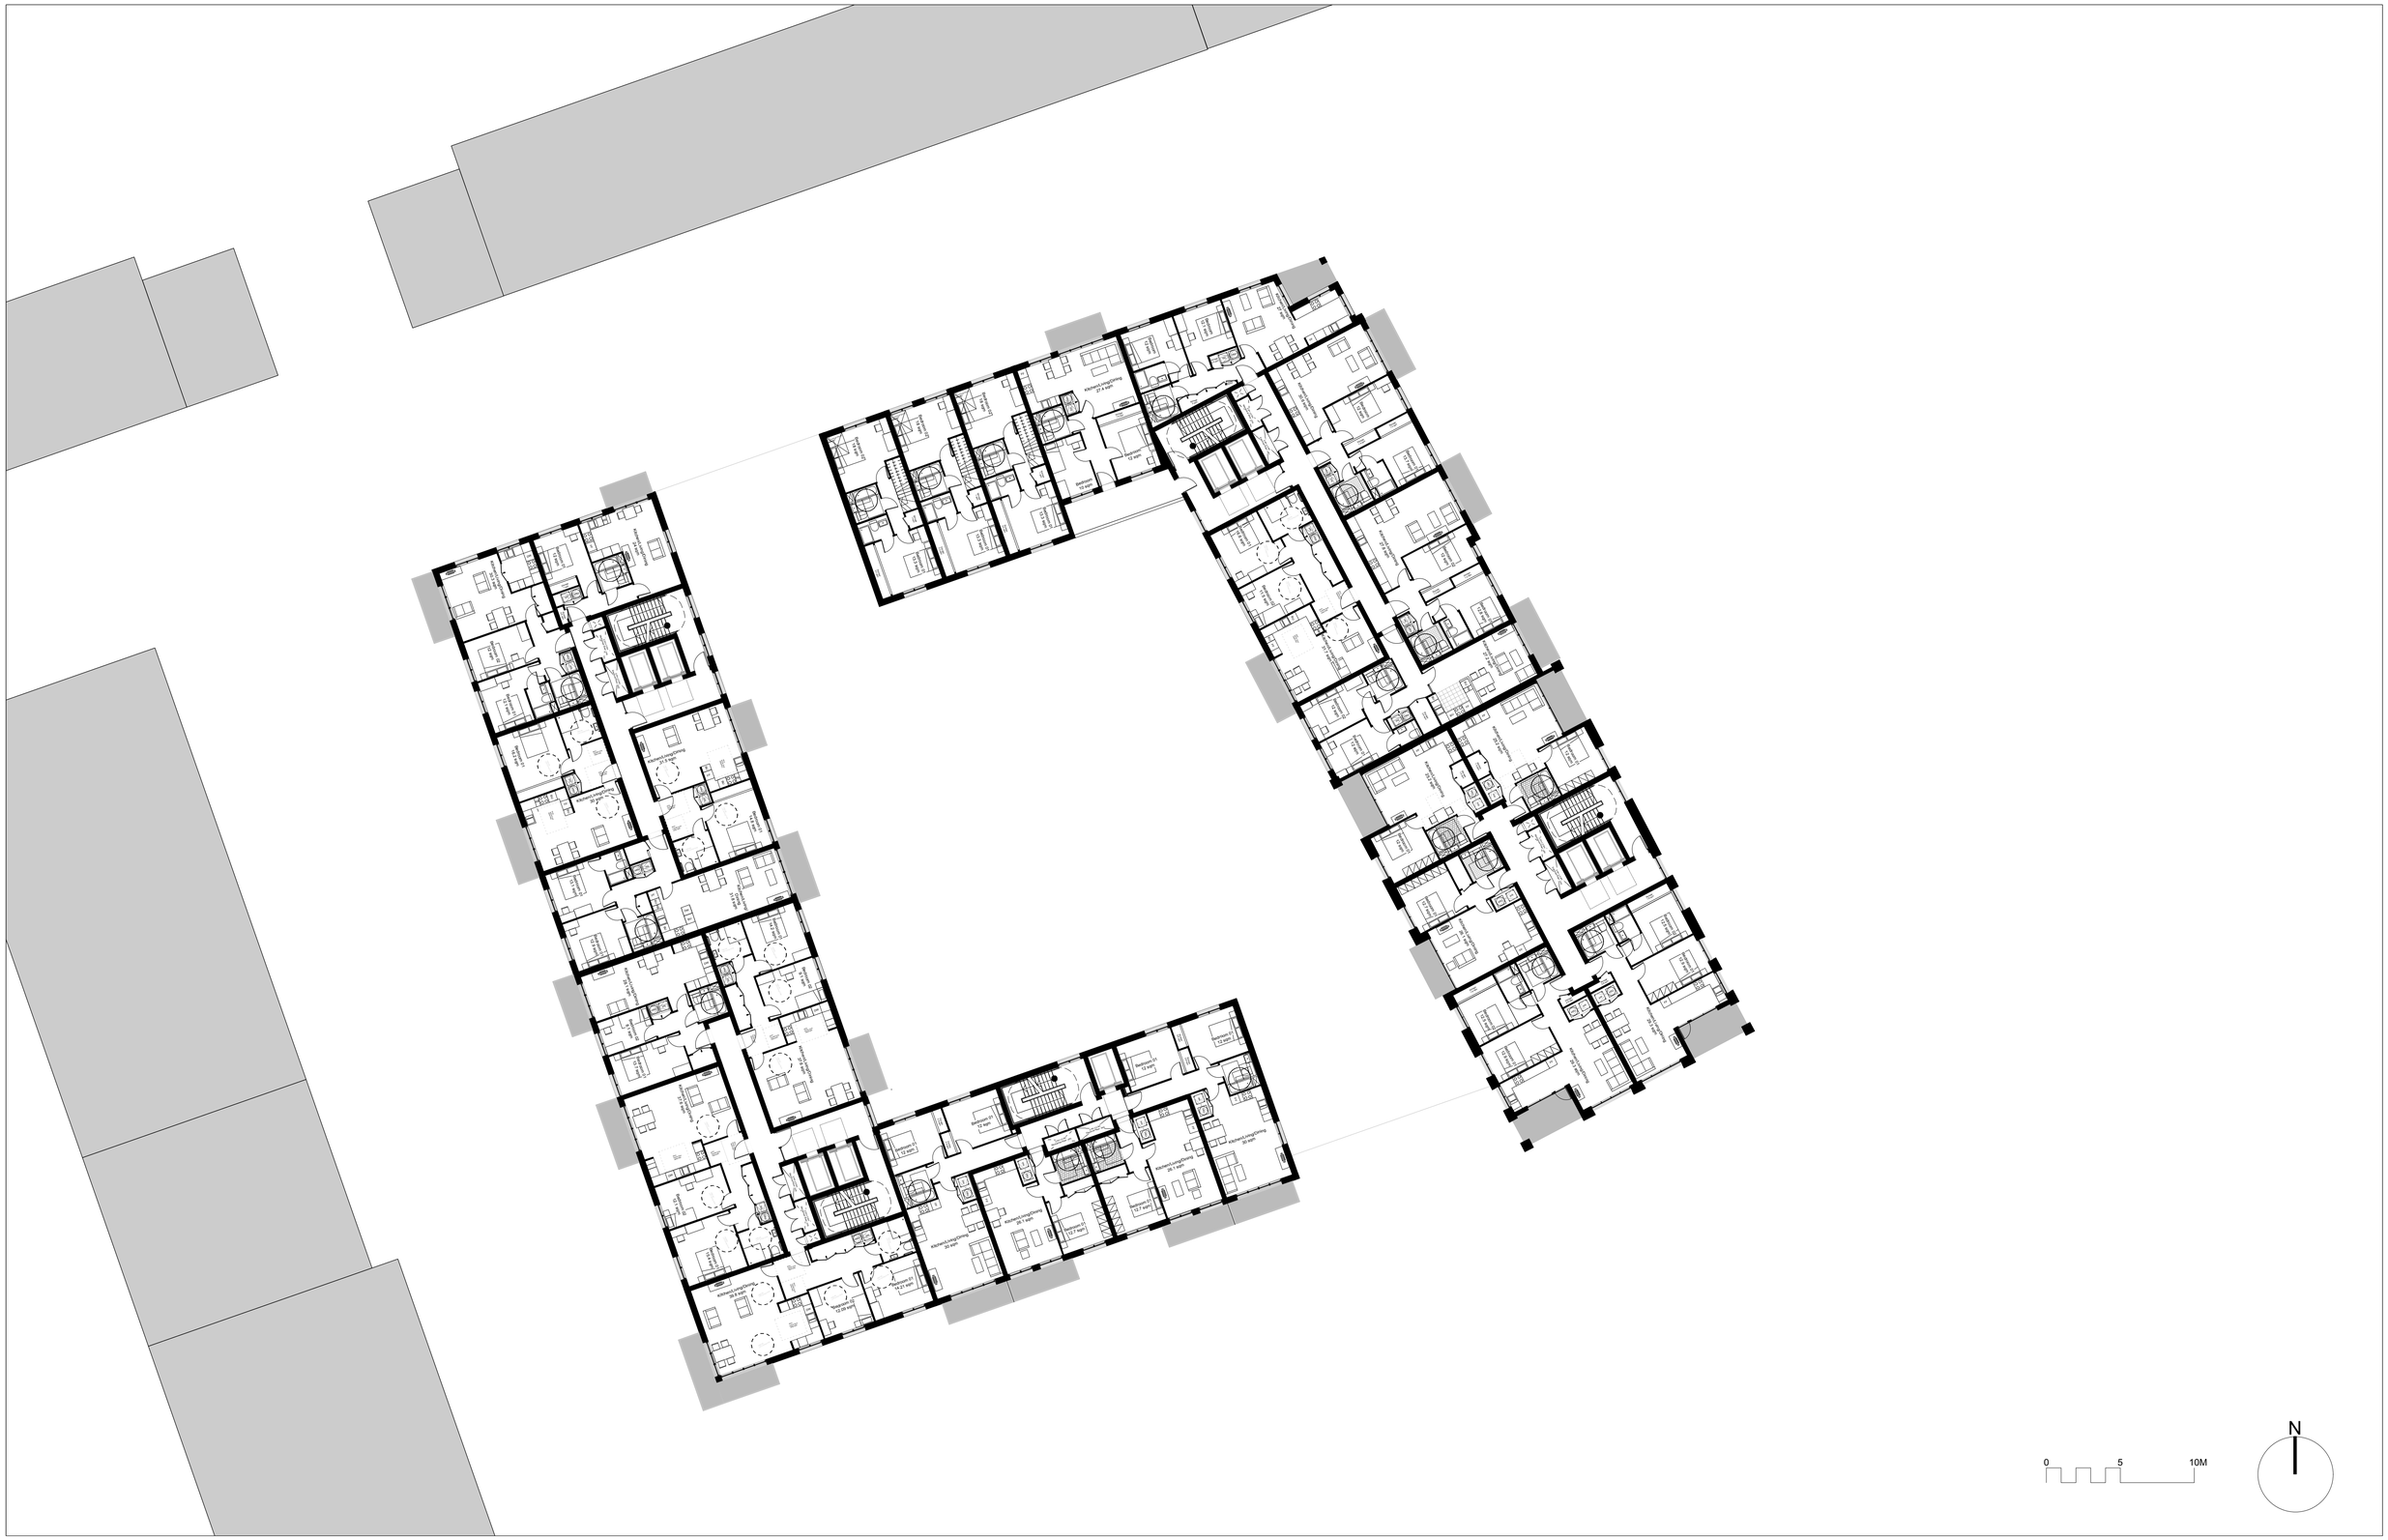

AYLESBURY REGENERATION

Notting Hill Housing Group | London Borough of Southwark

Notes:
Do not scale from drawings unless by agreement with Hawkins\Brown. Use figured dimensions only. Check all dimensions on site prior to commencing the works. Drawing to be read in conjunction with other relevant consultant information.

This drawing is the copyright of Hawkins\Brown LLP and must not be copied or reproduced in part, or in whole, without the express permission of Hawkins\Brown LLP. Drawing to be read in conjunction with outline specification.

Legend

Rev	Date	Drawn	Description
A	21/01/15	OON	Revised layout for planning addendum

Third Floor
drawing title

NNH-AES-S04-104
drawing number

A
revision

Notting Hill Housing Aylesbury Regeneration
client / project


1:200
scale @ A1

1436

OON
originated by

FOR PLANNING
status

Hawkins\Brown
159 St John Street
London, EC1V 4QJ
020 73368030
www.hawkinsbrown.com

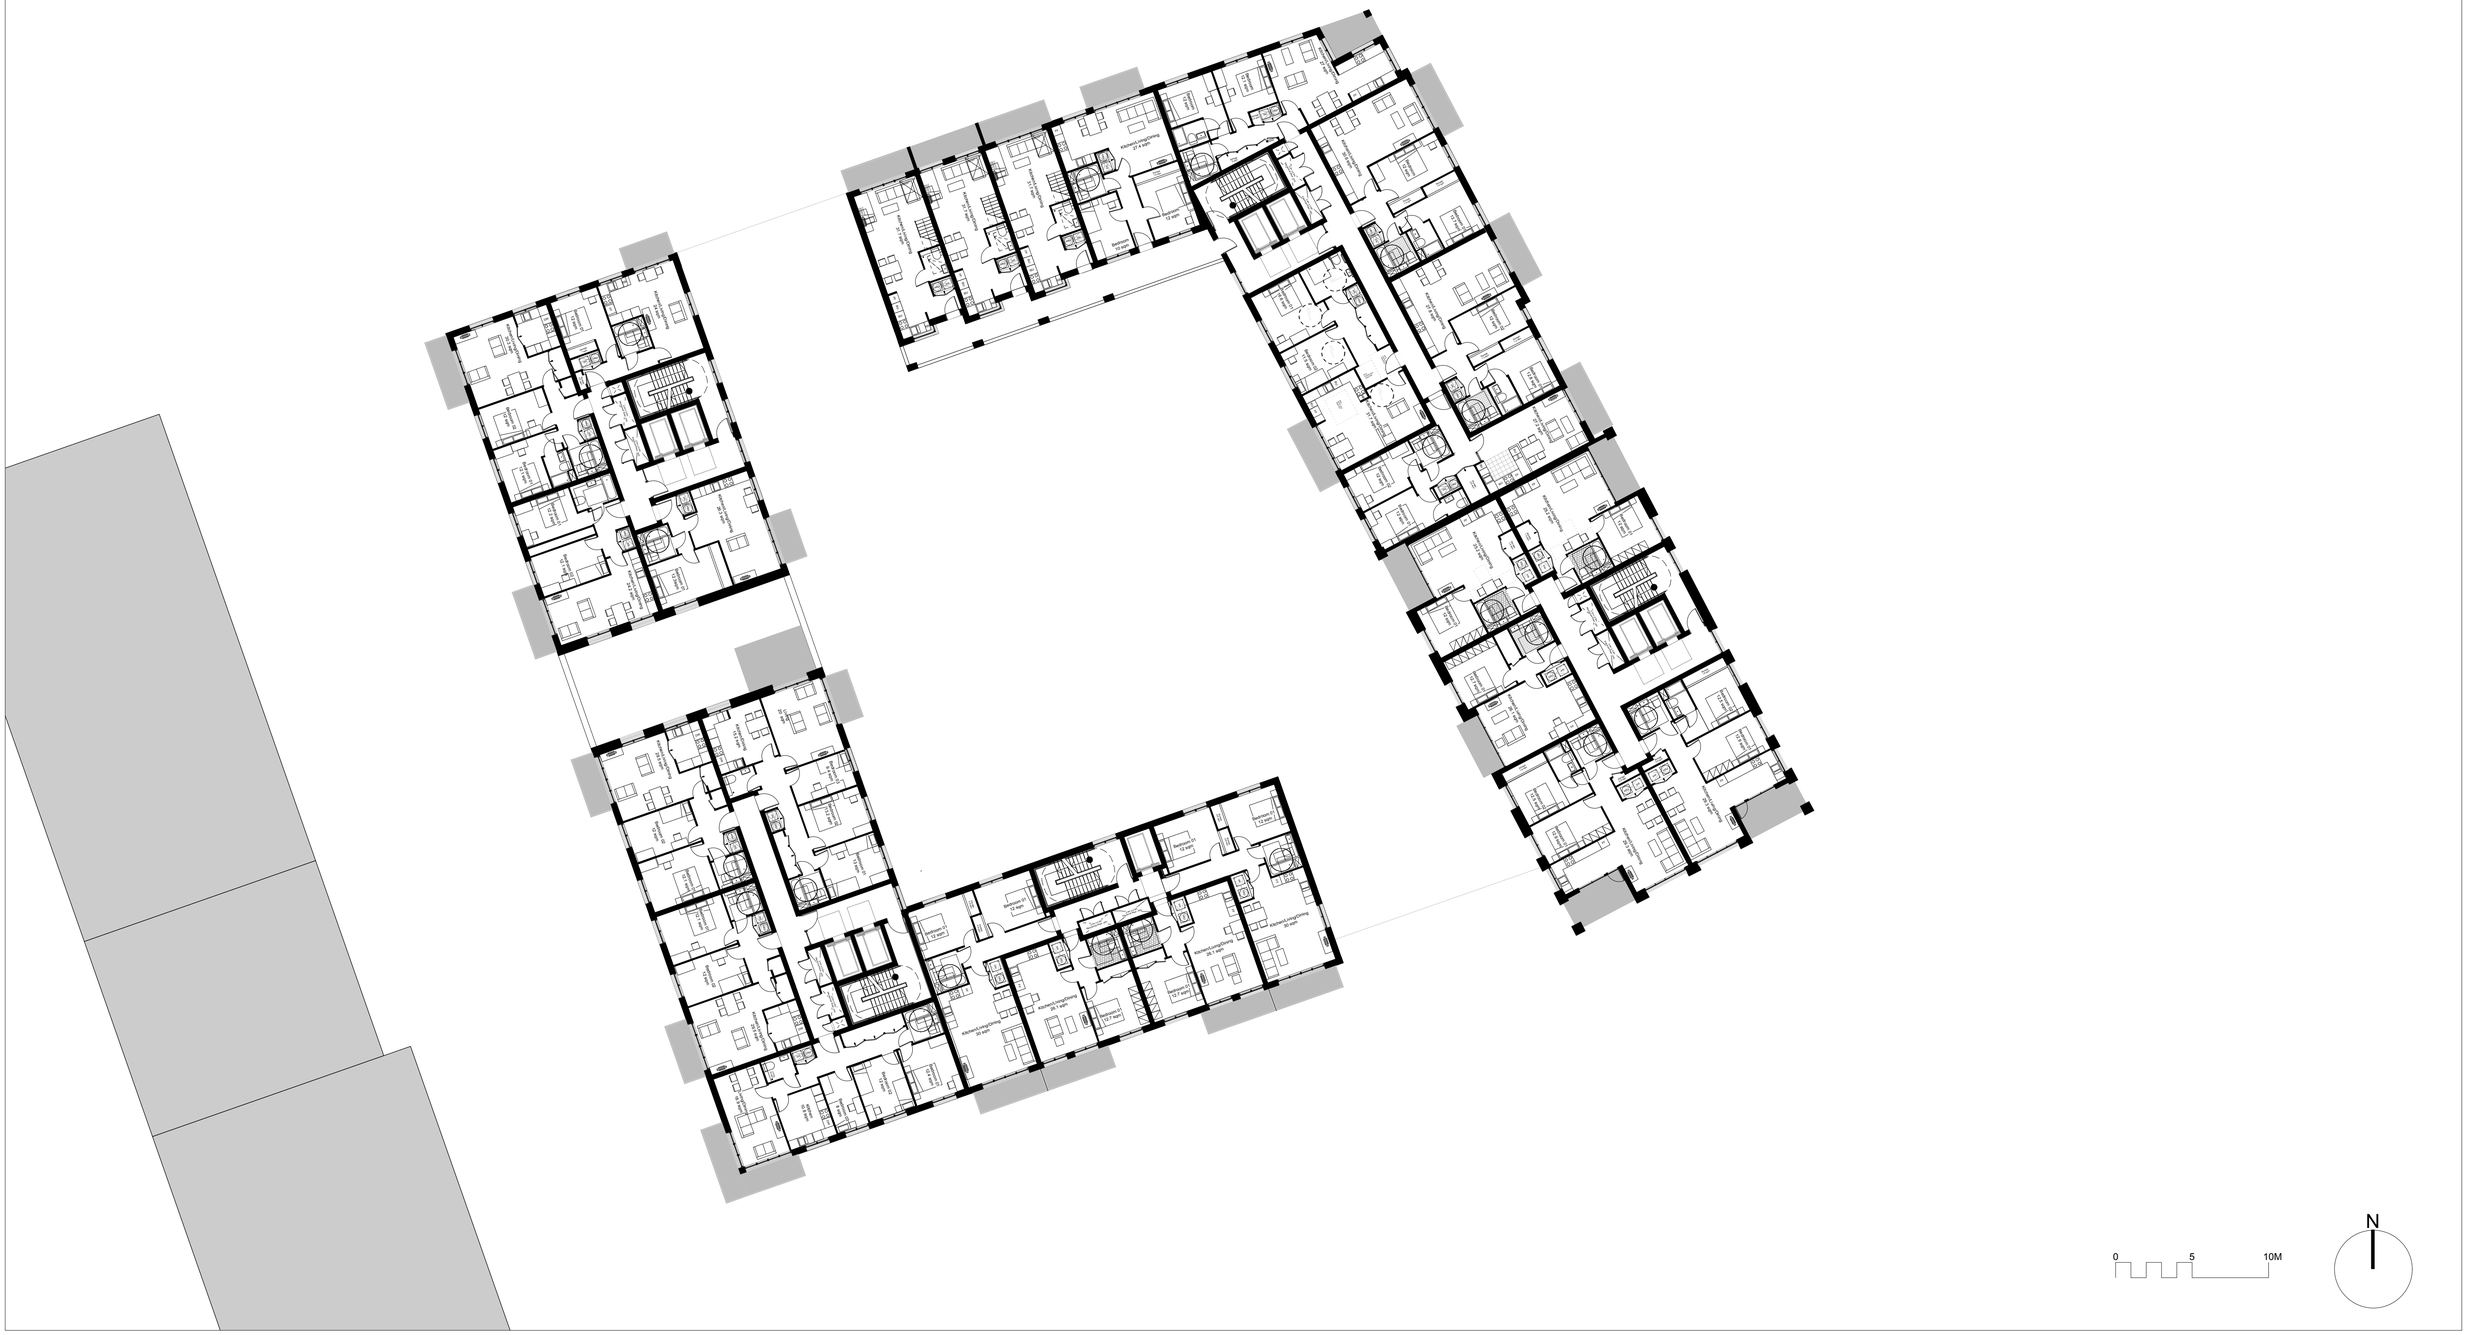

AYLESBURY REGENERATION

Notting Hill Housing Group | London Borough of Southwark

Notes:
Do not scale from drawings unless by agreement with Hawkins\Brown. Use figured dimensions only. Check all dimensions on site prior to commencing the works. Drawing to be read in conjunction with other relevant consultant information.

This drawing is the copyright of Hawkins\Brown LLP and must not be copied or reproduced in part, or in whole, without the express permission of Hawkins\Brown LLP. Drawing to be read in conjunction with outline specification.

Legend

Rev	Date	Drawn	Description
A	21/01/15	OON	Revised layout for planning addendum

Fourth Floor — drawing title

NNH-AES-S04-105 — drawing number

A — revision

Notting Hill Housing Aylesbury Regeneration — client / project


1:200 — scale @ A1

1436

OON — originated by

FOR PLANNING — status

Hawkins\Brown
159 St John Street
London, EC1V 4QJ
020 73398030
www.hawkinsbrown.com

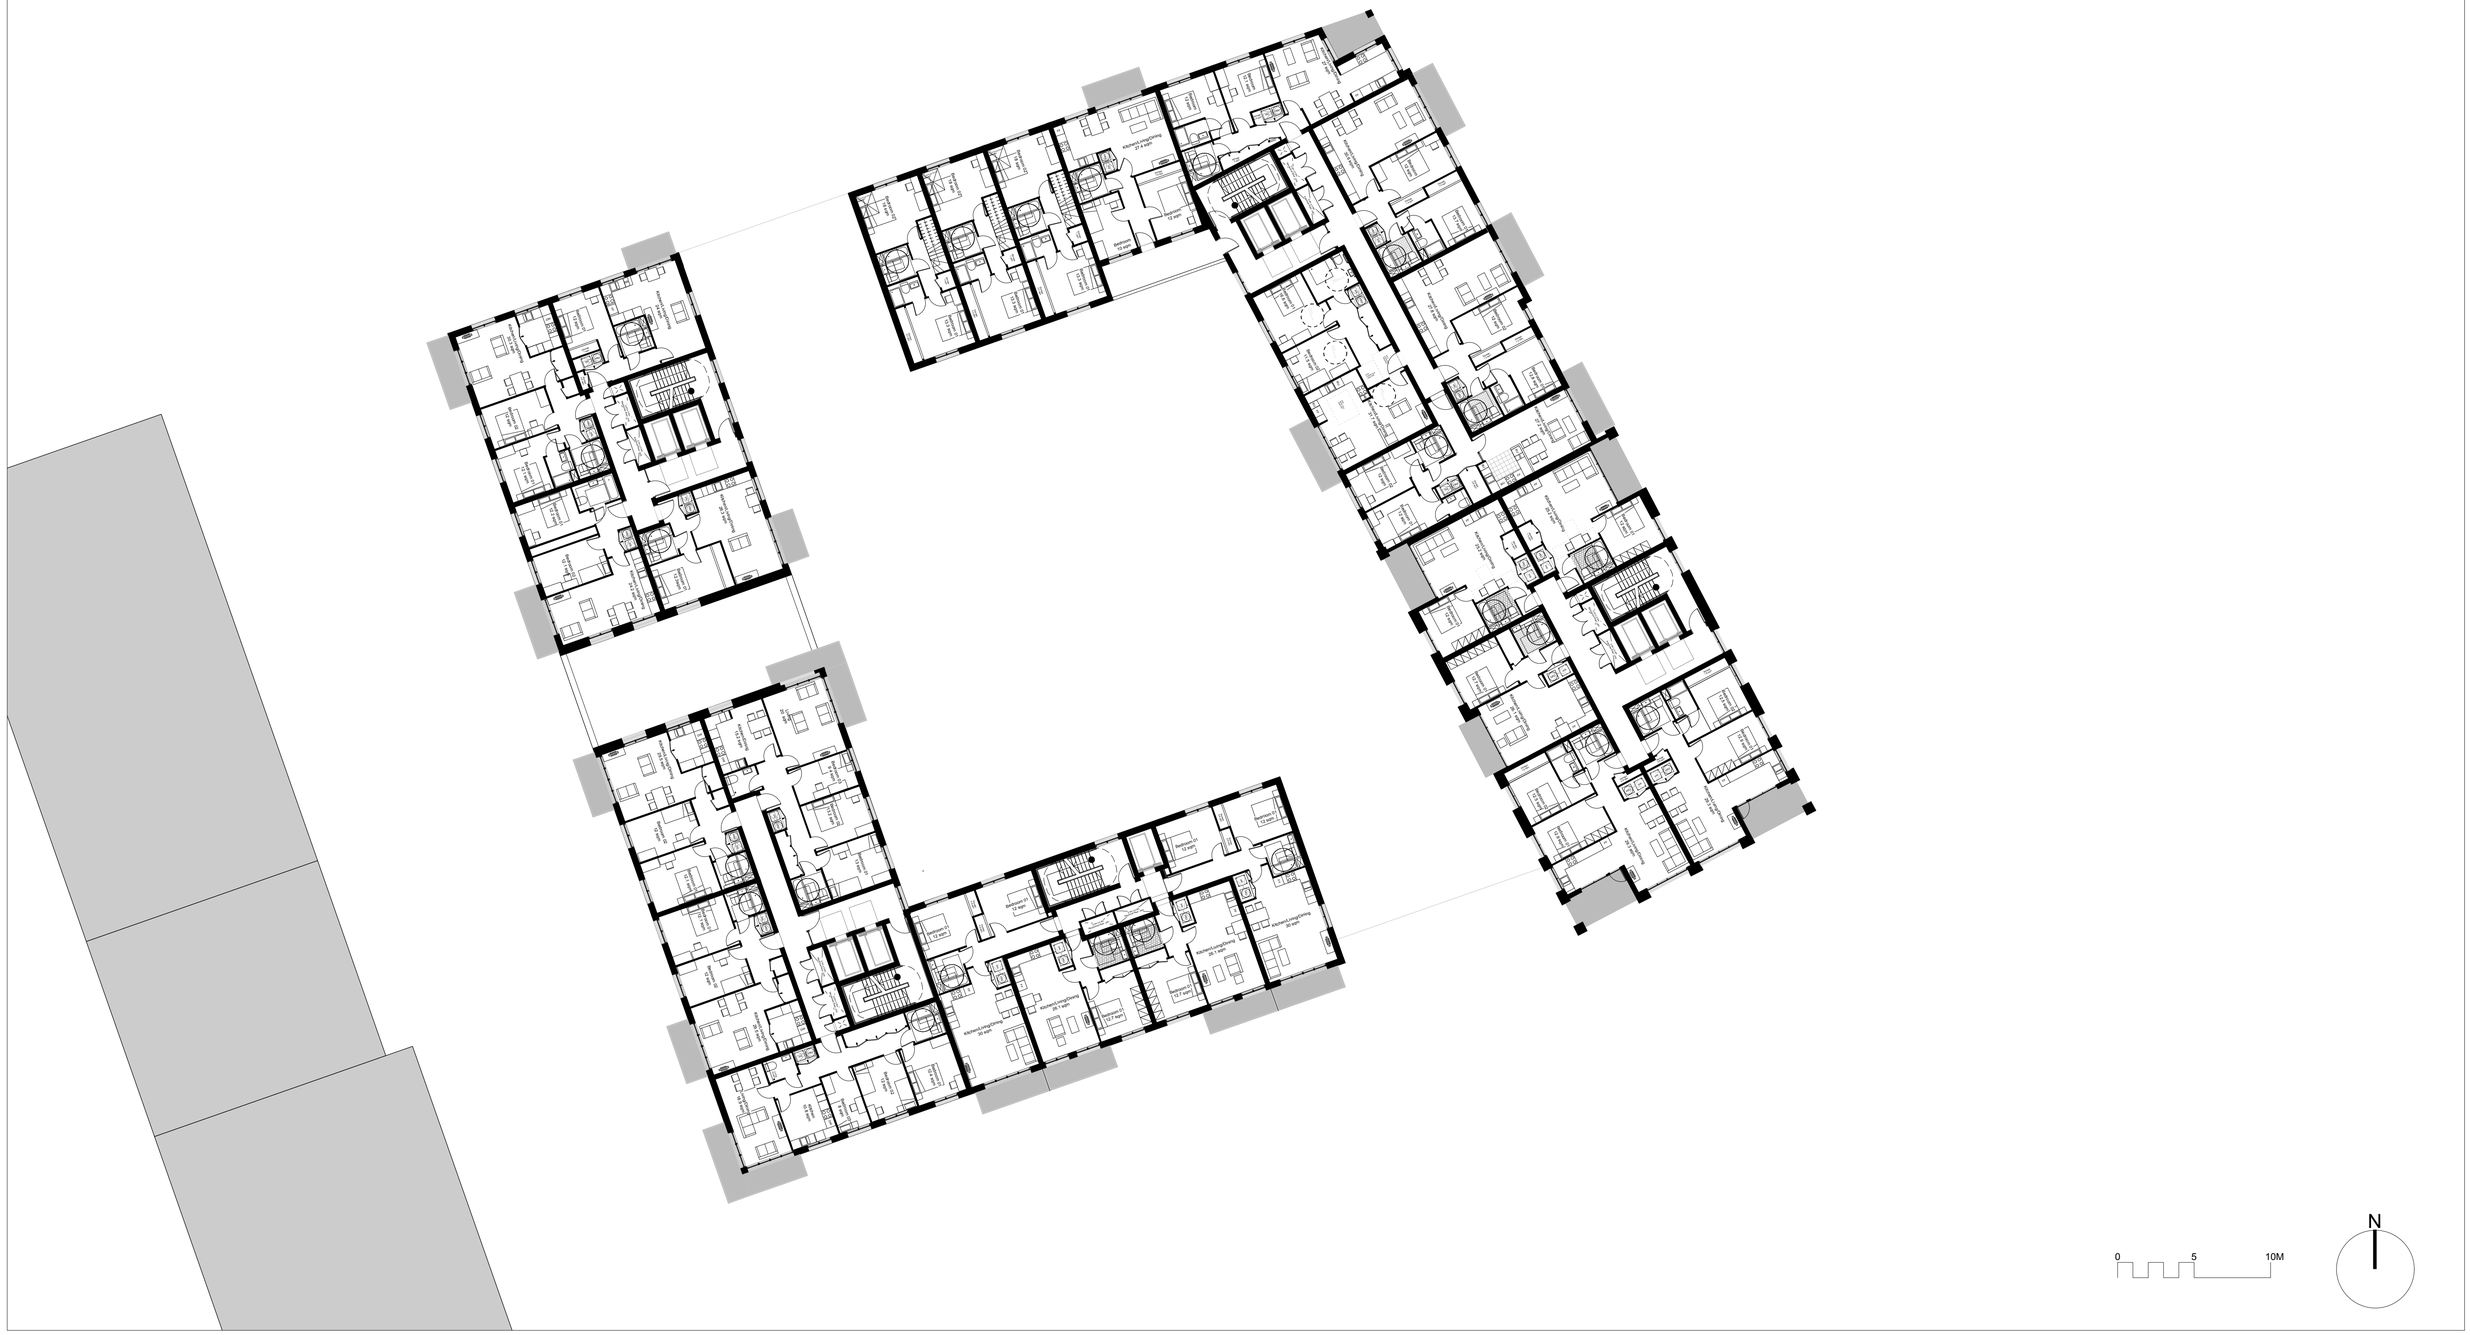

AYLESBURY REGENERATION

Notting Hill Housing Group | London Borough of Southwark

Notes:
Do not scale from drawings unless by agreement with Hawkins\Brown. Use figured dimensions only. Check all dimensions on site prior to commencing the works. Drawing to be read in conjunction with other relevant consultant information.

This drawing is the copyright of Hawkins\Brown LLP and must not be copied or reproduced in part, or in whole, without the express permission of Hawkins\Brown LLP. Drawing to be read in conjunction with outline specification.

Legend

Rev	Date	Drawn	Description
A	21/01/15	OON	Revised layout for planning addendum

Fifth Floor
drawing title

NNH-AES-S04-106
drawing number

A
revision

Notting Hill Housing Aylesbury Regeneration
client / project


1:200
scale @ A1

1436

OON
originated by

FOR PLANNING
status

Hawkins\Brown
159 St John Street
London, EC1V 4QJ
020 73368030
www.hawkinsbrown.com

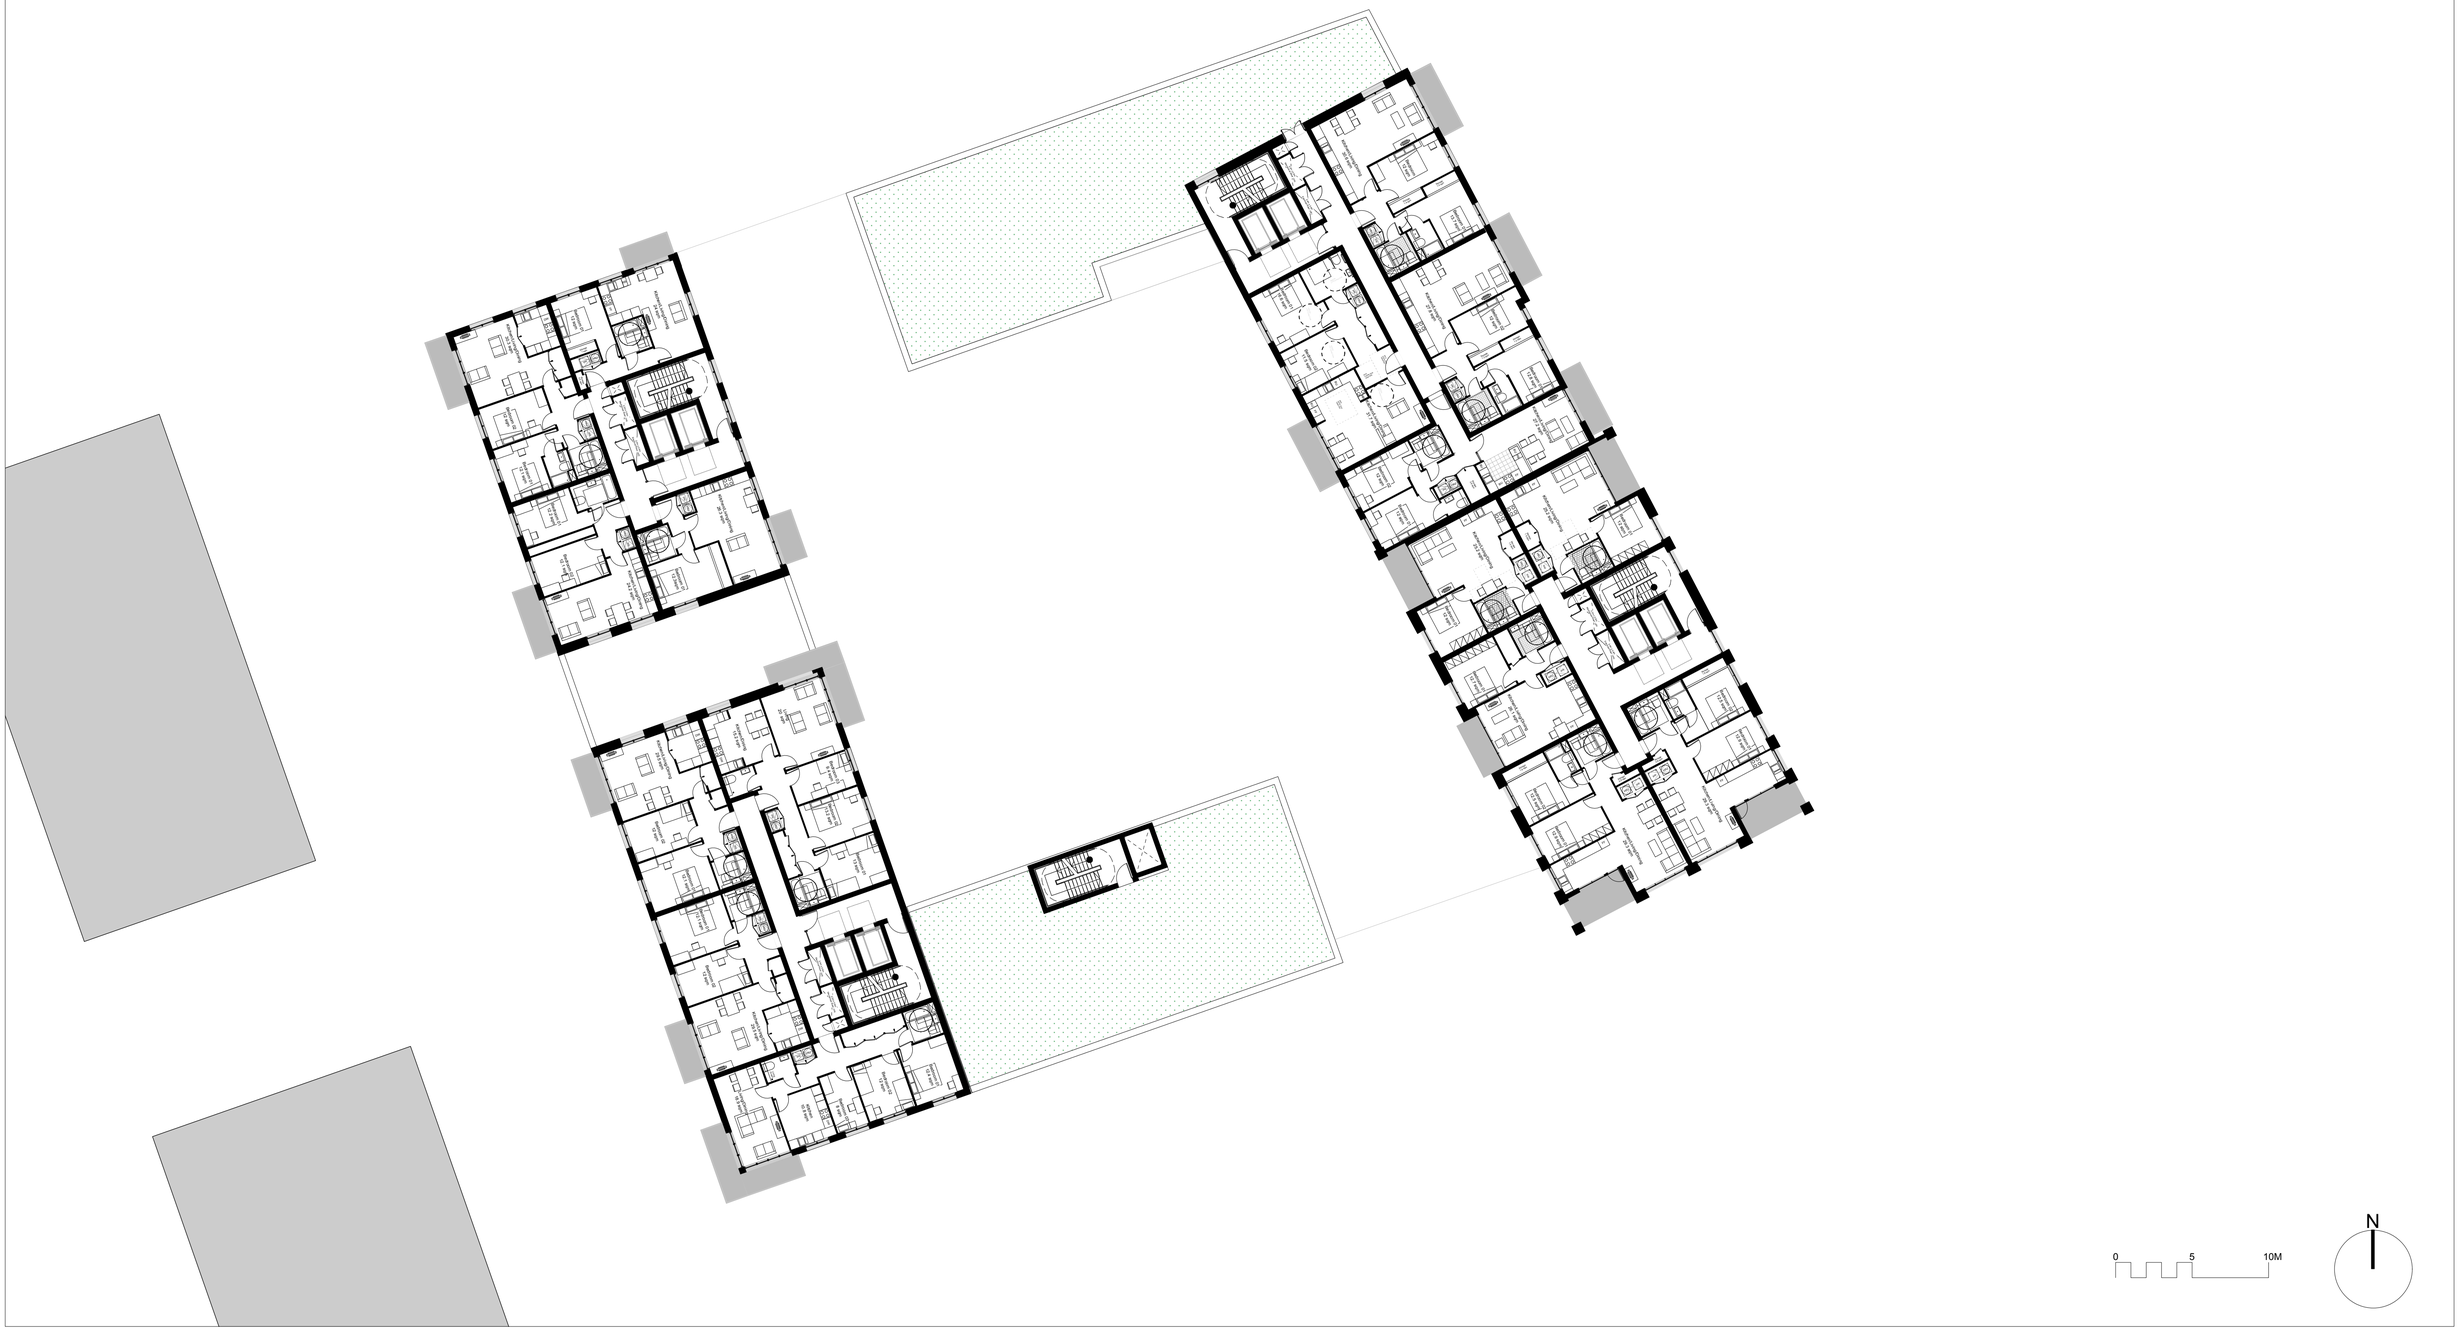

AYLESBURY REGENERATION

Notting Hill Housing Group | London Borough of Southwark

Notes:
Do not scale from drawings unless by agreement with Hawkins\Brown. Use figured dimensions only. Check all dimensions on site prior to commencing the works. Drawing to be read in conjunction with other relevant consultant information.

This drawing is the copyright of Hawkins\Brown LLP and must not be copied or reproduced in part, or in whole, without the express permission of Hawkins\Brown LLP. Drawing to be read in conjunction with outline specification.

Legend

Rev	Date	Drawn	Description
A	21/01/15	OON	Revised layout for planning addendum

Sixth Floor
drawing title

NNH-AES-S04-107
drawing number

A
revision

Notting Hill Housing Aylesbury Regeneration
client / project

1:200
scale @ A1

1436

OON
originated by

FOR PLANNING
status

Hawkins\Brown
159 St John Street
London, EC1V 4QJ
020 73368030
www.hawkinsbrown.com



AYLESBURY REGENERATION

Notting Hill Housing Group | London Borough of Southwark

Notes:
Do not scale from drawings unless by agreement with Hawkins\Brown. Use figured dimensions only. Check all dimensions on site prior to commencing the works. Drawing to be read in conjunction with other relevant consultant information.

This drawing is the copyright of Hawkins\Brown LLP and must not be copied or reproduced in part, or in whole, without the express permission of Hawkins\Brown LLP. Drawing to be read in conjunction with outline specification.

Legend

Rev	Date	Drawn	Description
A	21/01/15	OON	Revised layout for planning addendum

Seventh Floor
drawing title

NNH-AES-S04-108
drawing number

A
revision

Notting Hill Housing Aylesbury Regeneration
client / project

1:200
scale @ A1

1436

OON
originated by

FOR PLANNING
status

Hawkins\Brown
159 St John Street
London, EC1V 4QJ
020 7336B030
www.hawkinsbrown.com



AYLESBURY REGENERATION

Notting Hill Housing Group | London Borough of Southwark

Notes:
Do not scale from drawings unless by agreement with Hawkins\Brown. Use figured dimensions only. Check all dimensions on site prior to commencing the works. Drawing to be read in conjunction with other relevant consultant information.

This drawing is the copyright of Hawkins\Brown LLP and must not be copied or reproduced in part, or in whole, without the express permission of Hawkins\Brown LLP. Drawing to be read in conjunction with outline specification.

Legend

Rev	Date	Drawn	Description
A	21/01/15	OON	Revised layout for planning addendum

Eighth Floor
drawing title

NNH-AES-S04-109
drawing number

A
revision

Notting Hill Housing Aylesbury Regeneration
client / project

1:200
scale @ A1

1436

OON
originated by

FOR PLANNING
status

Hawkins\Brown
159 St John Street
London, EC1V 4QJ
020 7336B030
www.hawkinsbrown.com



AYLESBURY REGENERATION

Notting Hill Housing Group | London Borough of Southwark

Notes:
Do not scale from drawings unless by agreement with Hawkins\Brown. Use figured dimensions only. Check all dimensions on site prior to commencing the works. Drawing to be read in conjunction with other relevant consultant information.

This drawing is the copyright of Hawkins\Brown LLP and must not be copied or reproduced in part, or in whole, without the express permission of Hawkins\Brown LLP. Drawing to be read in conjunction with outline specification.

Legend

Rev	Date	Drawn	Description
A	21/01/15	OON	Revised layout for planning addendum

Ninth Floor
drawing title

NNH-AES-S04-110
drawing number

A
revision

Notting Hill Housing Aylesbury Regeneration
client / project


1:200
scale @ A1

1436

OON
originated by

FOR PLANNING
status

Hawkins\Brown
159 St John Street
London, EC1V 4QJ
020 7336B030
www.hawkinsbrown.com

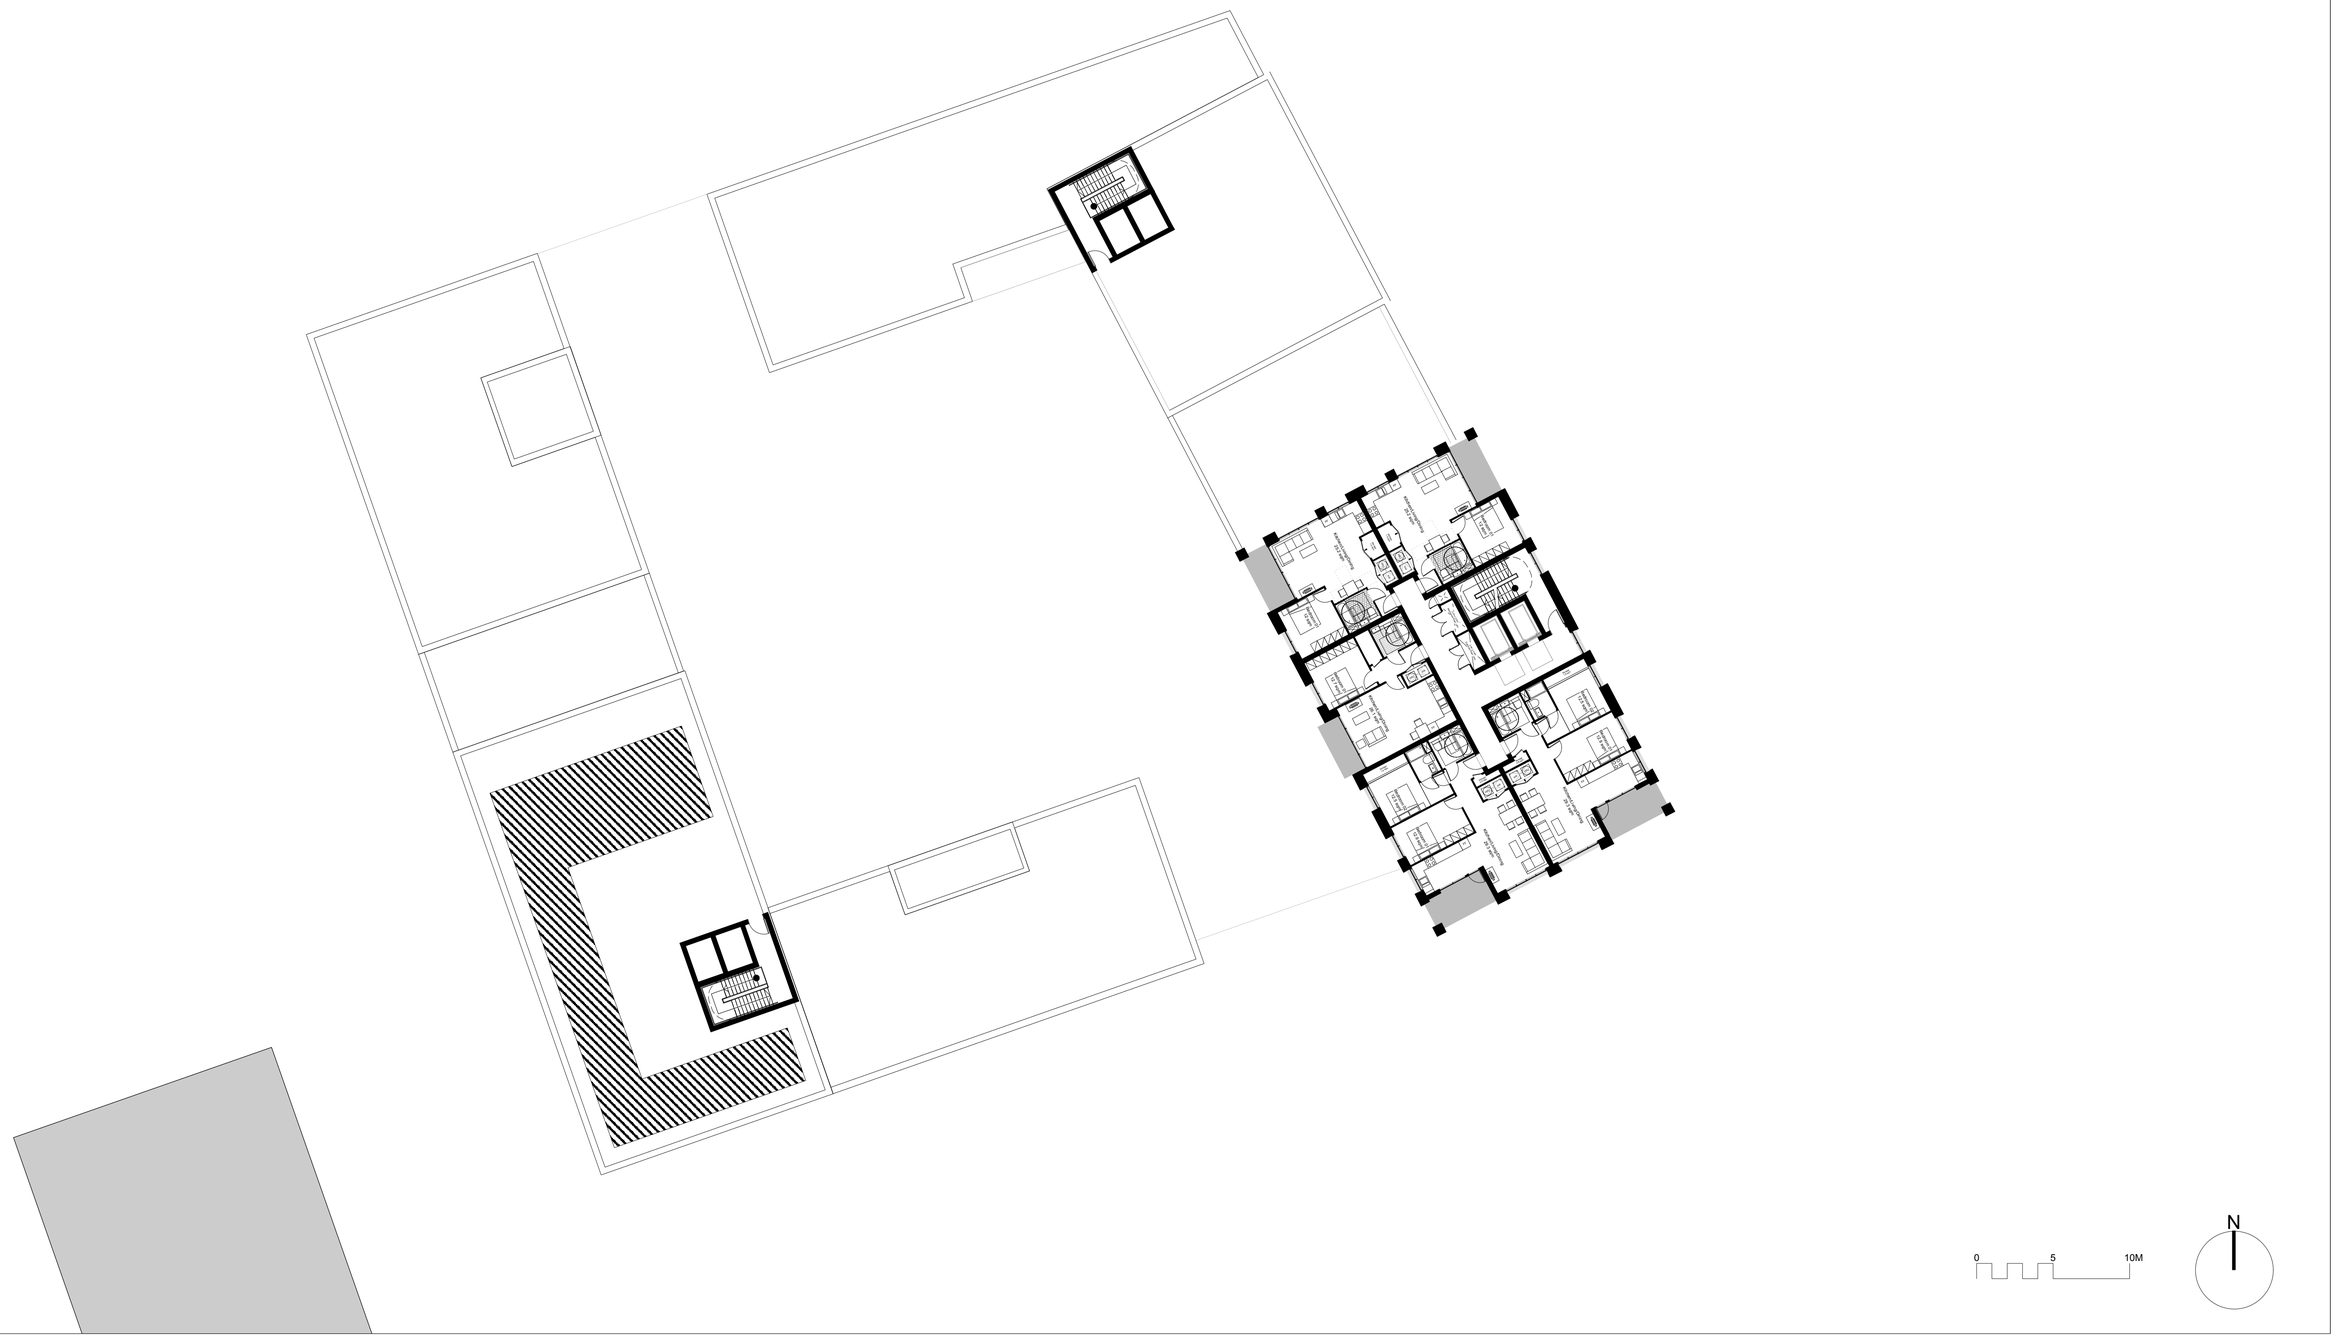

AYLESBURY REGENERATION

Notting Hill Housing Group | London Borough of Southwark

Notes:
Do not scale from drawings unless by agreement with Hawkins\Brown. Use figured dimensions only. Check all dimensions on site prior to commencing the works. Drawing to be read in conjunction with other relevant consultant information.

This drawing is the copyright of Hawkins\Brown LLP and must not be copied or reproduced in part, or in whole, without the express permission of Hawkins\Brown LLP. Drawing to be read in conjunction with outline specification.

Legend

Rev	Date	Drawn	Description
A	21/01/15	OON	Revised layout for planning addendum

Tenth to Ninteenth Floor
drawing title

NNH-AES-S04-111
drawing number

A
revision

Notting Hill Housing Aylesbury Regeneration
client / project


1:200
scale @ A1

1436

OON
originated by

FOR PLANNING
status

Hawkins\Brown
159 St John Street
London, EC1V 4QJ
020 73368030
www.hawkinsbrown.com

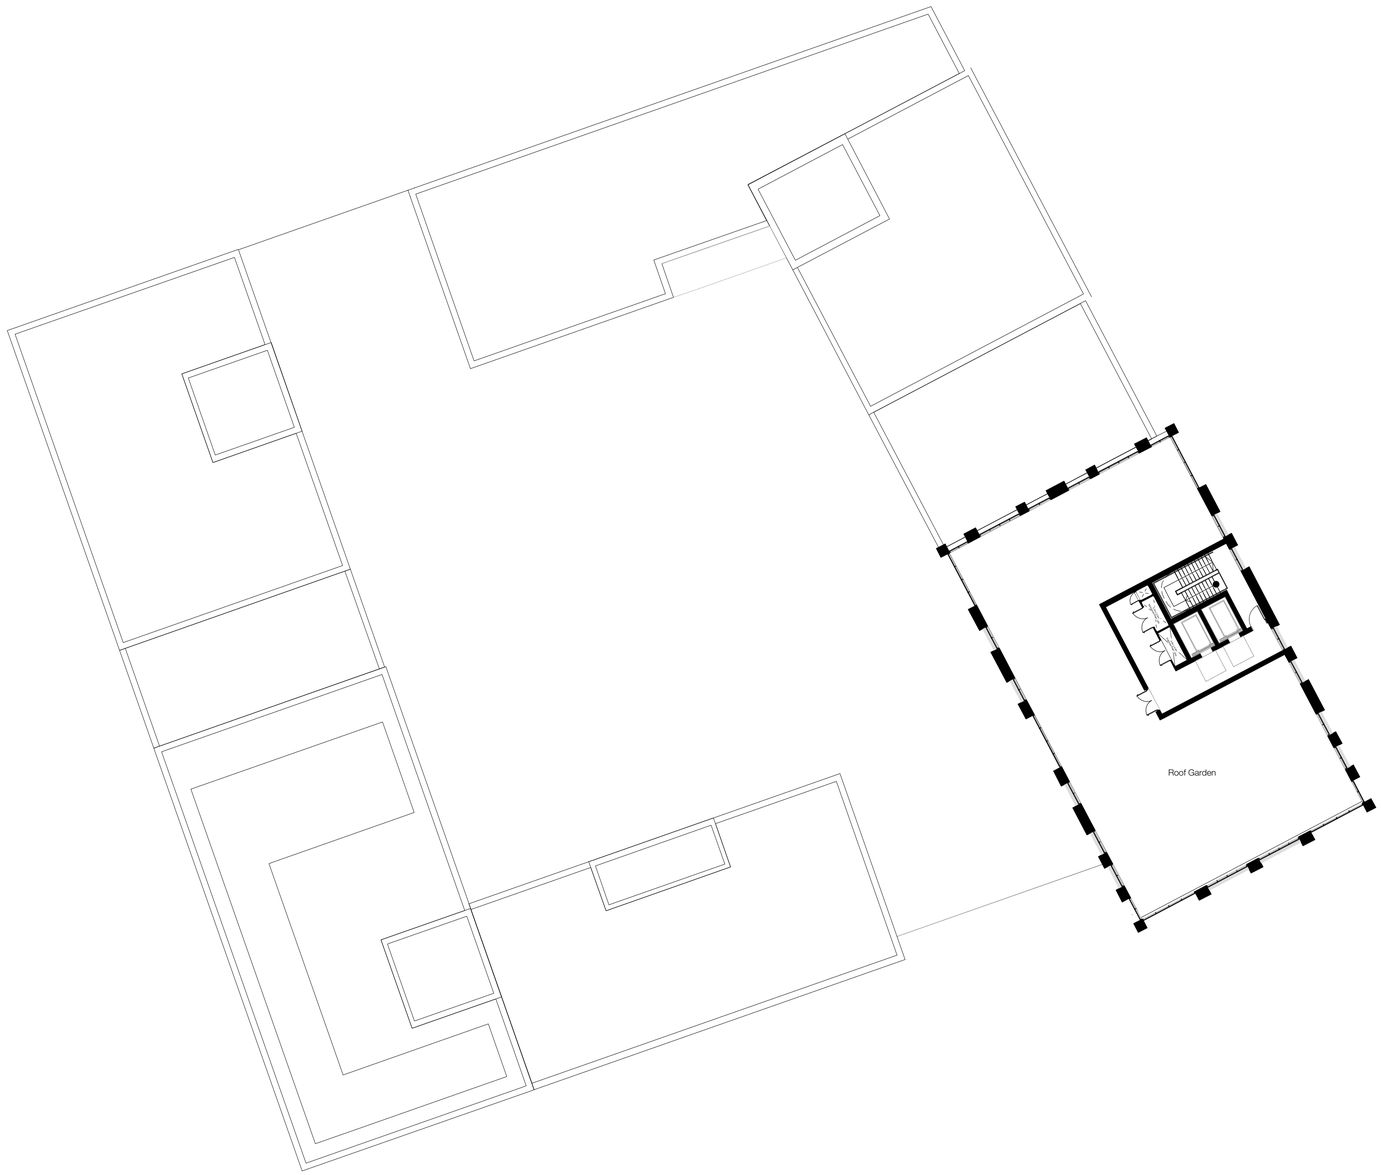

0 5 10M

N

AYLESBURY REGENERATION

Notting Hill Housing Group | London Borough of Southwark

Notes:
Do not scale from drawings unless by agreement with Hawkins\Brown. Use figured dimensions only. Check all dimensions on site prior to commencing the works. Drawing to be read in conjunction with other relevant consultant information.

This drawing is the copyright of Hawkins\Brown LLP and must not be copied or reproduced in part, or in whole, without the express permission of Hawkins\Brown LLP. Drawing to be read in conjunction with outline specification.

Legend

Rev	Date	Drawn	Description
A	21/01/15	OON	Revised layout for planning addendum

Roof Garden Floor — drawing title

NNH-AES-S04-112 — drawing number

A — revision

Notting Hill Housing Aylesbury Regeneration — client / project


1:200 — scale @ A1

1436

OON — originated by

FOR PLANNING — status

Hawkins\Brown
159 St John Street
London, EC1V 4QJ
020 73368030
www.hawkinsbrown.com

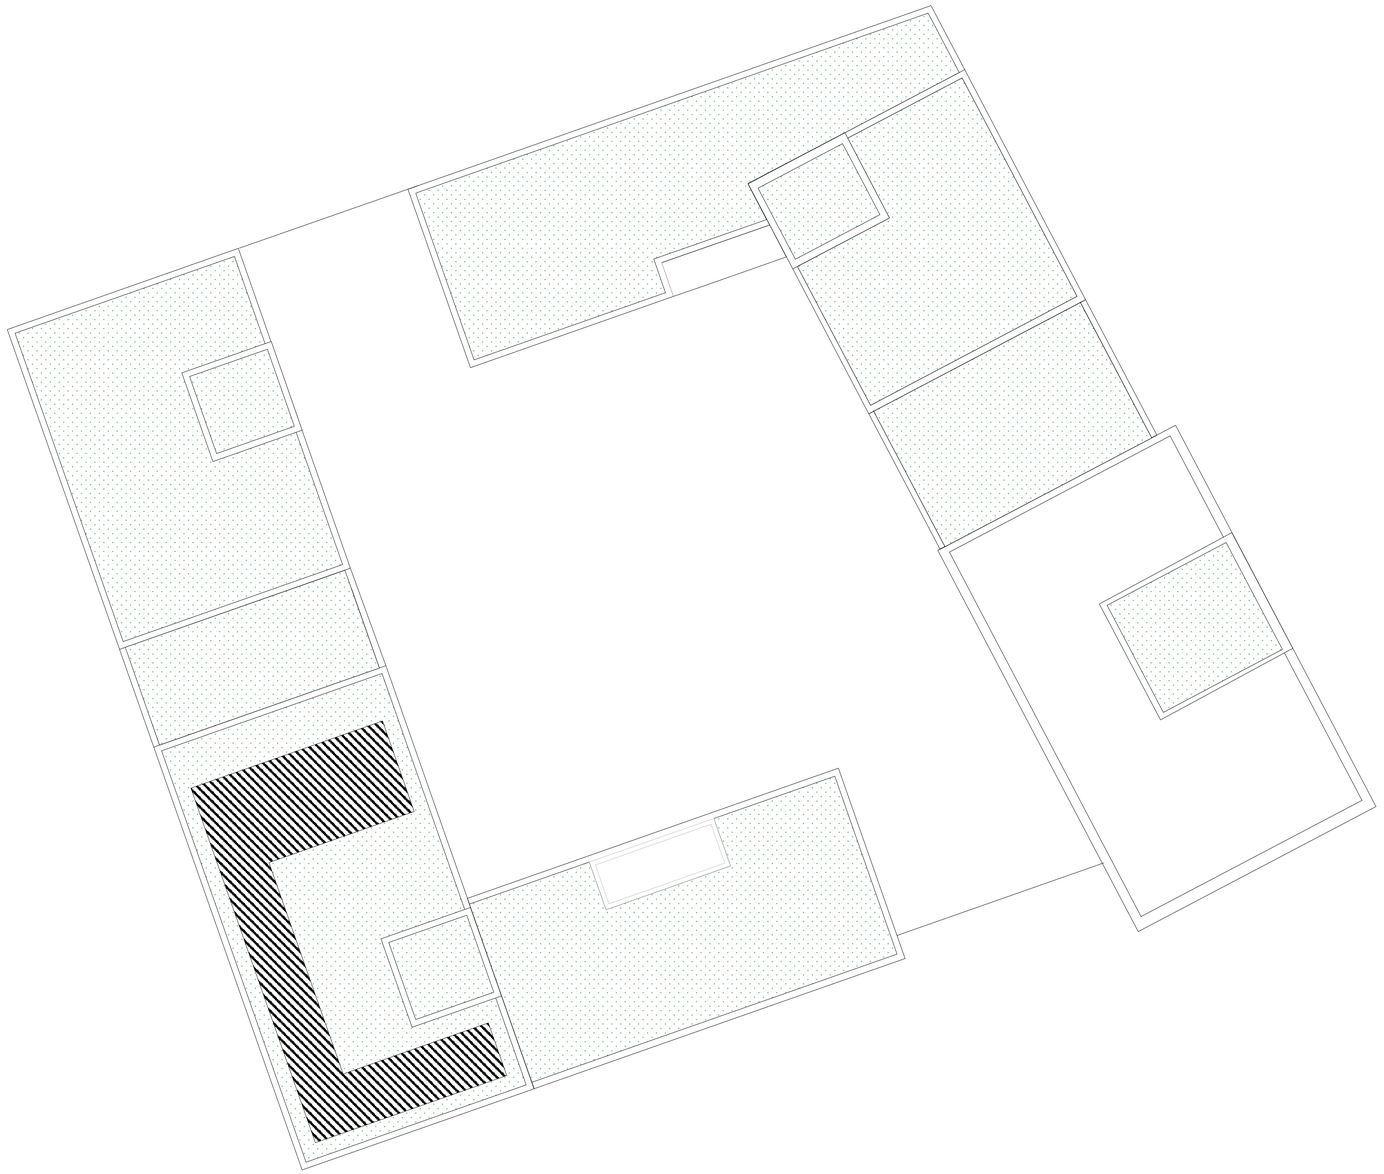

0 5 10M

N

AYLESBURY REGENERATION

Notting Hill Housing Group | London Borough of Southwark

Notes:
Do not scale from drawings unless by agreement with Hawkins\Brown. Use figured dimensions only. Check all dimensions on site prior to commencing the works. Drawing to be read in conjunction with other relevant consultant information.

This drawing is the copyright of Hawkins\Brown LLP and must not be copied or reproduced in part, or in whole, without the express permission of Hawkins\Brown LLP. Drawing to be read in conjunction with outline specification.

Legend

Rev	Date	Drawn	Description
A	21/01/15	OON	Revised layout for planning addendum

Roof Plan
drawing title

NNH-AES-S04-122
drawing number

A
revision

Notting Hill Housing Aylesbury Regeneration
client / project

1:200
scale @ A1

1436

OON
originated by

FOR PLANNING
status

Hawkins\Brown
159 St John Street
London, EC1V 4QJ
020 73368030
www.hawkinsbrown.com



0 5 10

AYLESBURY REGENERATION


Notting Hill Housing Group | London Borough of Southwark

Notes:
Do not scale from drawings unless by agreement with Hawkins\Brown. Use figured dimensions only. Check all dimensions on site prior to commencing the works. Drawing to be read in conjunction with other relevant consultant information.

This drawing is the copyright of Hawkins\Brown LLP and must not be copied or reproduced in part, or in whole, without the express permission of Hawkins\Brown LLP. Drawing to be read in conjunction with outline specification.

Legend

Rev	Date	Drawn	Description
A	21/01/15	OON	Revised layout for planning addendum

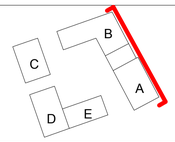

Portland Street (East) Elevation — drawing title
NNH-AES-S04-130 — drawing number
A — revision

Notting Hill Housing Aylesbury Regeneration — client / project
1:100 — scale @ A1
1436
OON — originated by

FOR PLANNING — status

Hawkins\Brown
159 St John Street
London, EC1V 4QJ
020 73368030
www.hawkinsbrown.com



0 5 10

AYLESBURY REGENERATION


Notting Hill Housing Group | London Borough of Southwark

Notes:
Do not scale from drawings unless by agreement with Hawkins\Brown. Use figured dimensions only. Check all dimensions on site prior to commencing the works. Drawing to be read in conjunction with other relevant consultant information.

This drawing is the copyright of Hawkins\Brown LLP and must not be copied or reproduced in part, or in whole, without the express permission of Hawkins\Brown LLP. Drawing to be read in conjunction with outline specification.

Legend

Rev	Date	Drawn	Description
A	21/01/15	OON	Revised layout for planning addendum

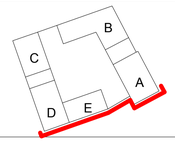

Albany Road (South) Elevation — drawing title
NNH-AES-S04-131 — drawing number
A — revision

Notting Hill Housing Aylesbury Regeneration — client / project
1:100 — scale @ A1
1436
OON — originated by

FOR PLANNING — status

Hawkins\Brown
159 St John Street
London, EC1V 4QJ
020 73368030
www.hawkinsbrown.com



0 5 10

AYLESBURY REGENERATION


Notting Hill Housing Group | London Borough of Southwark

Notes:
Do not scale from drawings unless by agreement with Hawkins\Brown. Use figured dimensions only. Check all dimensions on site prior to commencing the works. Drawing to be read in conjunction with other relevant consultant information.

This drawing is the copyright of Hawkins\Brown LLP and must not be copied or reproduced in part, or in whole, without the express permission of Hawkins\Brown LLP. Drawing to be read in conjunction with outline specification.

Legend

Rev	Date	Drawn	Description
A	21/01/15	OON	Revised layout for planning addendum

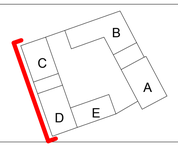

Phelp Gardens (West) Elevation — drawing title
NNH-AES-S04-132 — drawing number
A — revision

Notting Hill Housing Aylesbury Regeneration — client / project
1:100 — scale @ A1
1436
OON — originated by

FOR PLANNING — status

Hawkins\Brown
159 St John Street
London, EC1V 4QJ
020 73368030
www.hawkinsbrown.com



0 5 10

AYLESBURY REGENERATION


Notting Hill Housing Group | London Borough of Southwark

Notes:
Do not scale from drawings unless by agreement with Hawkins\Brown. Use figured dimensions only. Check all dimensions on site prior to commencing the works. Drawing to be read in conjunction with other relevant consultant information.

This drawing is the copyright of Hawkins\Brown LLP and must not be copied or reproduced in part, or in whole, without the express permission of Hawkins\Brown LLP. Drawing to be read in conjunction with outline specification.

Legend

Rev	Date	Drawn	Description
A	21/01/15	OON	Revised layout for planning addendum

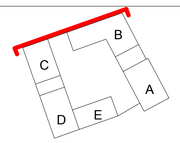

North Elevation — drawing title
NNH-AES-S04-133 — drawing number
A — revision

Notting Hill Housing Aylesbury Regeneration — client / project
1:100 — scale @ A1
1436
OON — originated by

FOR PLANNING — status

Hawkins\Brown
159 St John Street
London, EC1V 4QJ
020 73368030
www.hawkinsbrown.com



0 5 10

AYLESBURY REGENERATION


Notting Hill Housing Group | London Borough of Southwark

Notes:
Do not scale from drawings unless by agreement with Hawkins\Brown. Use figured dimensions only. Check all dimensions on site prior to commencing the works. Drawing to be read in conjunction with other relevant consultant information.

This drawing is the copyright of Hawkins\Brown LLP and must not be copied or reproduced in part, or in whole, without the express permission of Hawkins\Brown LLP. Drawing to be read in conjunction with outline specification.

Legend

Rev	Date	Drawn	Description
A	21/01/15	OON	Revised layout for planning addendum

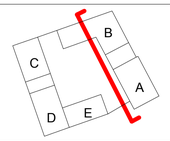

Courtyard West Elevation

drawing title

NNH-AES-S04-134
drawing number

A
revision

Notting Hill Housing Aylesbury Regeneration
client / project

1:100
scale @ A1

1436

OON
originated by

FOR PLANNING
status

Hawkins\Brown
159 St John Street
London, EC1V 4QJ
020 73388030
www.hawkinsbrown.com



0 5 10

AYLESBURY REGENERATION


Notting Hill Housing Group | London Borough of Southwark

Notes:
Do not scale from drawings unless by agreement with Hawkins\Brown. Use figured dimensions only. Check all dimensions on site prior to commencing the works. Drawing to be read in conjunction with other relevant consultant information.

This drawing is the copyright of Hawkins\Brown LLP and must not be copied or reproduced in part, or in whole, without the express permission of Hawkins\Brown LLP. Drawing to be read in conjunction with outline specification.

Legend

Rev	Date	Drawn	Description
A	21/01/15	OON	Revised layout for planning addendum

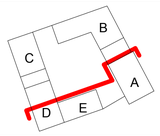

Courtyard North Elevation — drawing title
NNH-AES-S04-135 — drawing number
A — revision

Notting Hill Housing Aylesbury Regeneration — client / project
1:100 — scale @ A1
1436
OON — originated by

FOR PLANNING — status

Hawkins\Brown
159 St John Street
London, EC1V 4QJ
020 73688030
www.hawkinsbrown.com



0 5 10

AYLESBURY REGENERATION


Notting Hill Housing Group | London Borough of Southwark

Notes:
Do not scale from drawings unless by agreement with Hawkins\Brown. Use figured dimensions only. Check all dimensions on site prior to commencing the works. Drawing to be read in conjunction with other relevant consultant information.

This drawing is the copyright of Hawkins\Brown LLP and must not be copied or reproduced in part, or in whole, without the express permission of Hawkins\Brown LLP. Drawing to be read in conjunction with outline specification.

Legend

Rev	Date	Drawn	Description
A	21/01/15	OON	Revised layout for planning addendum

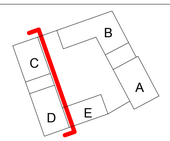

Courtyard East Elevation

drawing title

NNH-AES-S04-136
drawing number

A
revision

Notting Hill Housing Aylesbury Regeneration
client / project

1:100
scale @ A1

1436

OON
originated by

FOR PLANNING
status

Hawkins\Brown
159 St John Street
London, EC1V 4QJ
020 73388030
www.hawkinsbrown.com



0 5 10

AYLESBURY REGENERATION


Notting Hill Housing Group | London Borough of Southwark

Notes:
Do not scale from drawings unless by agreement with Hawkins\Brown. Use figured dimensions only. Check all dimensions on site prior to commencing the works. Drawing to be read in conjunction with other relevant consultant information.

This drawing is the copyright of Hawkins\Brown LLP and must not be copied or reproduced in part, or in whole, without the express permission of Hawkins\Brown LLP. Drawing to be read in conjunction with outline specification.

Legend

Rev	Date	Drawn	Description
A	21/01/15	OON	Revised layout for planning addendum

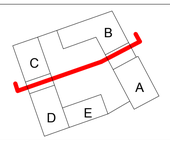

Courtyard South Elevation — drawing title
NNH-AES-S04-137 — drawing number
A — revision

Notting Hill Housing Aylesbury Regeneration — client / project
1:100 — scale @ A1
1436
OON — originated by

FOR PLANNING — status

Hawkins\Brown
159 St John Street
London, EC1V 4QJ
020 73368030
www.hawkinsbrown.com



AYLESBURY REGENERATION


Notting Hill Housing Group | London Borough of Southwark

Notting Hill Housing · Barratt London · hta · Hawkins\Brown · mæ · WSP · Deloitte. · Soundings

Notes:
Do not scale from drawings unless by agreement with Hawkins\Brown. Use figured dimensions only. Check all dimensions on site prior to commencing the works. Drawing to be read in conjunction with other relevant consultant information.

This drawing is the copyright of Hawkins\Brown LLP and must not be copied or reproduced in part, or in whole, without the express permission of Hawkins\Brown LLP. Drawing to be read in conjunction with outline specification.

Rev	Date	Drawn	Description
A	21/01/15	OON	Revised layout for planning addendum

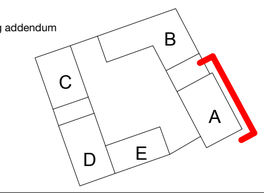

Tower East Elevation
drawing title

NNH-AES-S04-138
drawing number

A
revision

Notting Hill Housing Aylesbury Regeneration
client / project

1:100
scale @ A1

1436
project number

EHG
originated by

FOR PLANNING
status

Hawkins\Brown
159 St John Street
London, EC1V 4QJ
020 73368030
www.hawkinsbrown.com

Hawkins\Brown




AYLESBURY REGENERATION

Notting Hill Housing Group | London Borough of Southwark

Notes:
Do not scale from drawings unless by agreement with Hawkins\Brown. Use figured dimensions only. Check all dimensions on site prior to commencing the works. Drawing to be read in conjunction with other relevant consultant information.

This drawing is the copyright of Hawkins\Brown LLP and must not be copied or reproduced in part, or in whole, without the express permission of Hawkins\Brown LLP. Drawing to be read in conjunction with outline specification.

Rev	Date	Drawn	Description
A	21/01/15	OON	Revised layout for planning addendum

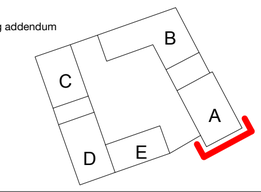

Tower South Elevation — drawing title
NNH-AES-S04-139 — drawing number
A — revision

Notting Hill Housing Aylesbury Regeneration — client / project
1:100 — scale @ A1
1436 — project number
EHG — originated by

FOR PLANNING — status

Hawkins\Brown
159 St John Street
London, EC1V 4QJ
020 73368030
www.hawkinsbrown.com




AYLESBURY REGENERATION

Notting Hill Housing Group | London Borough of Southwark

Notes:
Do not scale from drawings unless by agreement with Hawkins\Brown. Use figured dimensions only. Check all dimensions on site prior to commencing the works. Drawing to be read in conjunction with other relevant consultant information.

This drawing is the copyright of Hawkins\Brown LLP and must not be copied or reproduced in part, or in whole, without the express permission of Hawkins\Brown LLP. Drawing to be read in conjunction with outline specification.

Rev	Date	Drawn	Description
A	21/01/15	OON	Revised layout for planning addendum

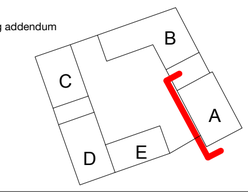

Tower West Elevation
drawing title

NNH-AES-S04-140
drawing number

A
revision

Notting Hill Housing Aylesbury Regeneration
client / project

1:100
scale @ A1

1436
project number

EHG
originated by

FOR PLANNING
status

Hawkins\Brown
159 St John Street
London, EC1V 4QJ
020 73368030
www.hawkinsbrown.com



0 5 10


AYLESBURY REGENERATION

Notting Hill Housing Group | London Borough of Southwark

Notes:
Do not scale from drawings unless by agreement with Hawkins\Brown. Use figured dimensions only. Check all dimensions on site prior to commencing the works. Drawing to be read in conjunction with other relevant consultant information.

This drawing is the copyright of Hawkins\Brown LLP and must not be copied or reproduced in part, or in whole, without the express permission of Hawkins\Brown LLP. Drawing to be read in conjunction with outline specification.

Rev	Date	Drawn	Description
A	21/01/15	OON	Revised layout for planning addendum

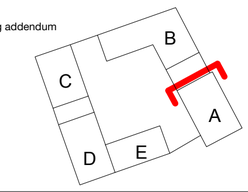


Tower North Elevation — drawing title
NNH-AES-S04-141 — drawing number
A — revision


Notting Hill Housing Aylesbury Regeneration — client / project
1:100 — scale @ A1
1436 — project number
EHG — originated by


FOR PLANNING — status

Hawkins\Brown
159 St John Street
London, EC1V 4QJ
020 73368030
www.hawkinsbrown.com

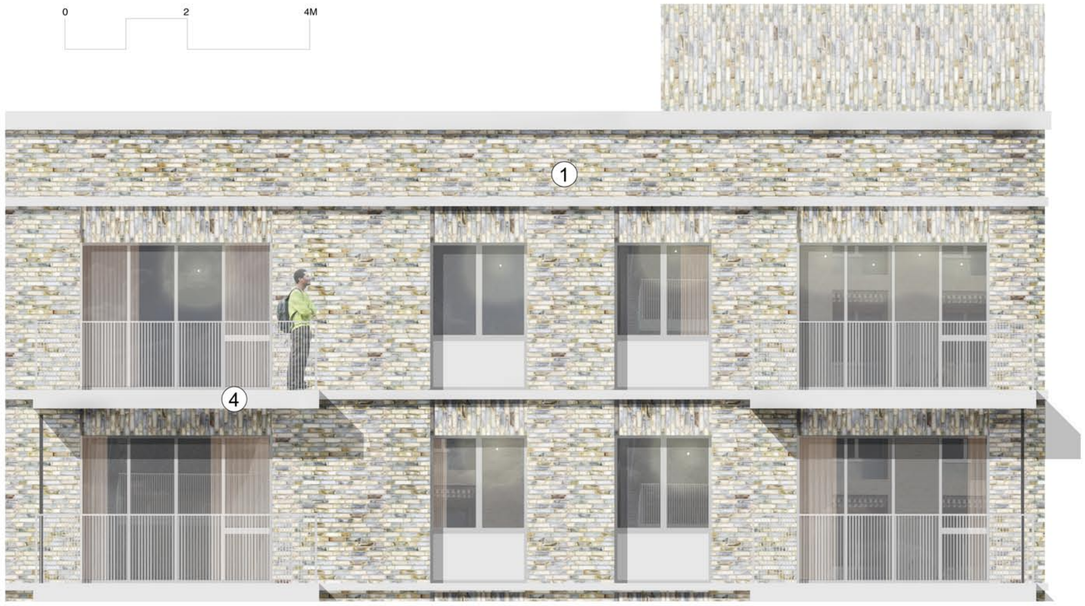



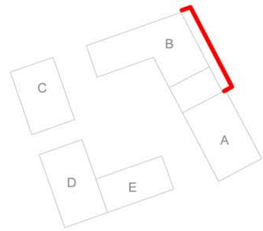

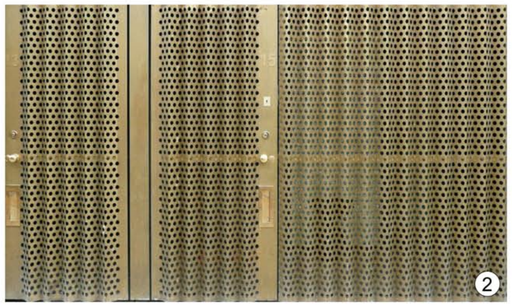



1. Pre-cast string courses to match balconies
2. Gold anodised alumnium with ornamented perforations
3. Grey/buff waterstruck brickwork
4. Pre-cast concrete balcony with ornamented soffit



1:50 mansion block elevation



Plot 04 courtyard

AYLESBURY REGENERATION

Notting Hill Housing Group | London Borough of Southwark

Notes:
Do not scale from drawings unless by agreement with Hawkins\Brown. Use figured dimensions only. Check all dimensions on site prior to commencing the works. Drawing to be read in conjunction with other relevant consultant information.

This drawing is the copyright of Hawkins\Brown LLP and must not be copied or reproduced in part, or in whole, without the express permission of Hawkins\Brown LLP. Drawing to be read in conjunction with outline specification.

Legend

Rev	Date	Drawn	Description


Detail Elevational Study 4B — drawing title
NNH-AES-S04-151 — drawing number — revision
Notting Hill Housing Aylesbury Regeneration — client / project
1:50 — scale @ A1
1436
EHG — originated by
FOR PLANNING — status

Hawkins\Brown
159 St John Street
London, EC1V 4QJ
020 73368030
www.hawkinsbrown.com





1:50 mansion block elevation



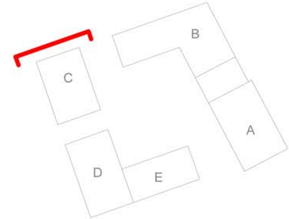

1. Opaque glass spandrel
2. Dogtooth brickwork parapets
3. Brown/white semi-glazed waterstruck brickwork
4. Feathered vertical brick lintels to windows
5. Vertically ribbed varnished timber cladding coordinated with windows

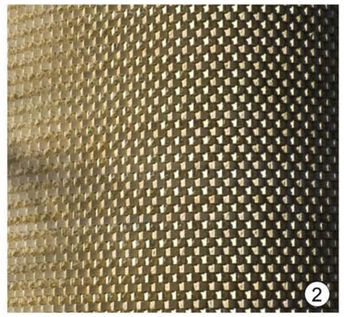

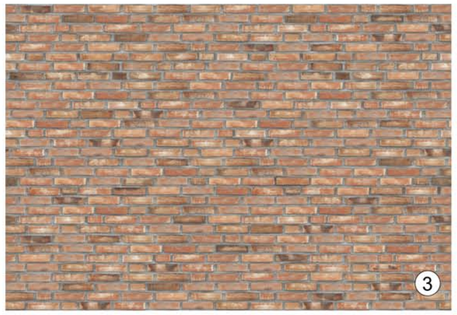



Plot 04 view along the street

AYLESBURY REGENERATION

Notting Hill Housing Group | London Borough of Southwark

Notes:
Do not scale from drawings unless by agreement with Hawkins\Brown. Use figured dimensions only. Check all dimensions on site prior to commencing the works. Drawing to be read in conjunction with other relevant consultant information.

This drawing is the copyright of Hawkins\Brown LLP and must not be copied or reproduced in part, or in whole, without the express permission of Hawkins\Brown LLP. Drawing to be read in conjunction with outline specification.

Legend

Rev	Date	Drawn	Description

Detail Elevational Study 4C — drawing title
NNH-AES-S04-152 — drawing number
revision

Notting Hill Housing Aylesbury Regeneration — client / project
1:50 — scale @ A1
1436
EHG — originated by

FOR PLANNING — status

Hawkins\Brown
159 St John Street
London, EC1V 4QJ
020 73368030
www.hawkinsbrown.com

Block B

Block A

Bedroom 01
16.6 sqm

Bedroom 02
11.5 sqm

Kitchen/Living/Dining
31.7 sqm

Flat 02

Kitchen/Living/Dining
39.7 sqm

Bedroom 02
17.7 sqm

Bedroom 01
19 sqm

Storage
0.9 sqm

Storage
0.9 sqm

Storage
0.8 sqm

Flat 01

0 1 2M

AYLESBURY REGENERATION

Notting Hill Housing Group | London Borough of Southwark

Notes:
Do not scale from drawings unless by agreement with Hawkins\Brown. Use figured dimensions only. Check all dimensions on site prior to commencing the works. Drawing to be read in conjunction with other relevant consultant information.

This drawing is the copyright of Hawkins\Brown LLP and must not be copied or reproduced in part, or in whole, without the express permission of Hawkins\Brown LLP. Drawing to be read in conjunction with outline specification.

Legend


Rev	Date	Drawn	Description
A	21/01/15	OON	Revised layout for planning addendum

Wheelchair Accomodation — drawing title
NNH-AES-S04-300 — drawing number
A — revision

Notting Hill Housing Aylesbury Regeneration — client / project
1:100 — scale @ A1
1436
OON — originated by

FOR PLANNING — status

Hawkins\Brown
159 St John Street
London, EC1V 4QJ
020 73368030
www.hawkinsbrown.com

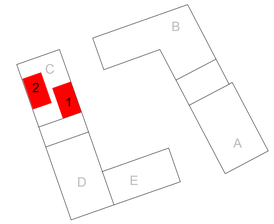





AYLESBURY REGENERATION

Notting Hill Housing Group | London Borough of Southwark

Notes:
Do not scale from drawings unless by agreement with Hawkins\Brown. Use figured dimensions only. Check all dimensions on site prior to commencing the works. Drawing to be read in conjunction with other relevant consultant information.

This drawing is the copyright of Hawkins\Brown LLP and must not be copied or reproduced in part, or in whole, without the express permission of Hawkins\Brown LLP. Drawing to be read in conjunction with outline specification.

Legend

Rev	Date	Drawn	Description
A	21/01/15	OON	Revised layout for planning addendum

Wheelchair Accomodation (drawing title)	NNH-AES-S04-301 (drawing number)	A (revision)
Notting Hill Housing Aylesbury Regeneration (client / project)	1:100 scale @ A1	1436 — OON (originated by)
FOR PLANNING (status)		

Hawkins\Brown
159 St John Street
London, EC1V 4QJ
020 73368030
www.hawkinsbrown.com



AYLESBURY REGENERATION

Notting Hill Housing Group | London Borough of Southwark

Notes:
Do not scale from drawings unless by agreement with Hawkins\Brown. Use figured dimensions only. Check all dimensions on site prior to commencing the works. Drawing to be read in conjunction with other relevant consultant information.

This drawing is the copyright of Hawkins\Brown LLP and must not be copied or reproduced in part, or in whole, without the express permission of Hawkins\Brown LLP. Drawing to be read in conjunction with outline specification.

Legend

Rev	Date	Drawn	Description
A	21/01/15	OON	Revised layout for planning addendum

Wheelchair Accomodation — drawing title
NNH-AES-S04-302 — drawing number
A — revision

Notting Hill Housing Aylesbury Regeneration — client / project
1:100 — scale @ A1
1436
OON — originated by

FOR PLANNING — status

Hawkins\Brown
159 St John Street
London, EC1V 4QJ
020 73368030
www.hawkinsbrown.com